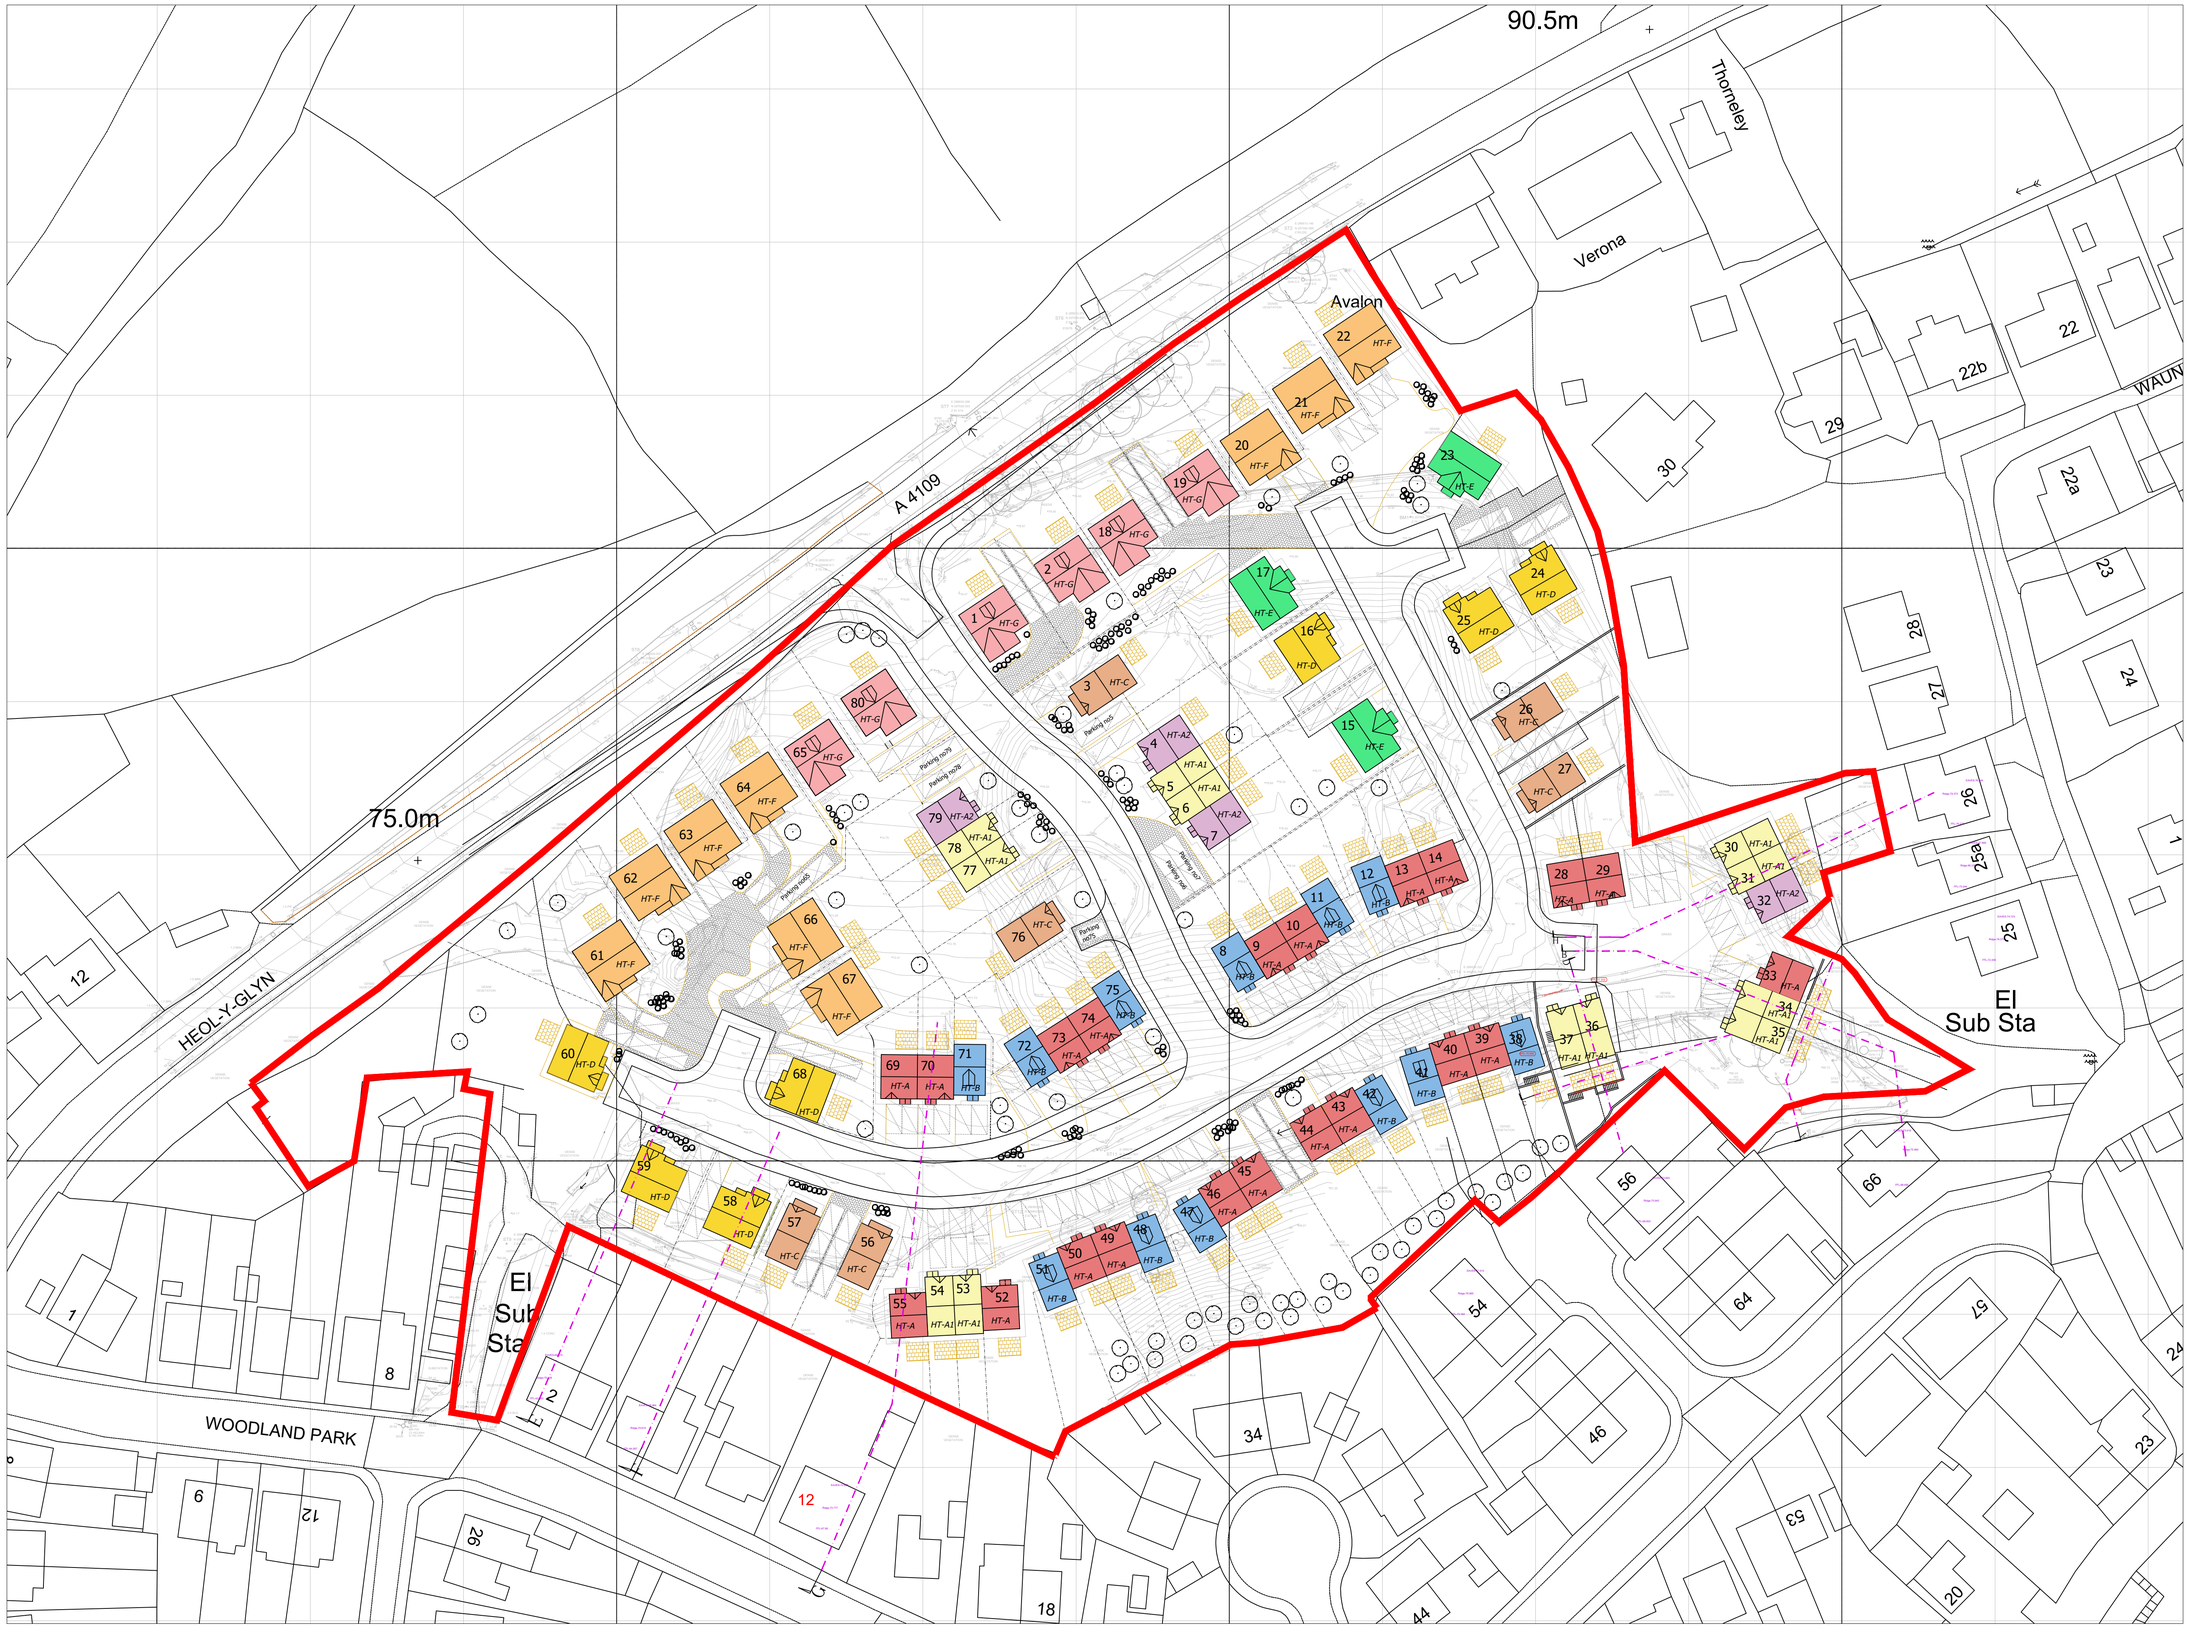


Proposed site plan 1:500

THIS SCHEME IS SUBJECT TO LOCAL PLANNING AND ALL OTHER NECESSARY CONSENTS. ALL DIMENSIONS, SITE LEVELS AND AREAS WHERE GIVEN ARE APPROXIMATE AND SUBJECT TO SITE SURVEY UNLESS STATED OTHERWISE. ALL DIMENSIONS MUST BE CHECKED ON SITE BEFORE ANY WORK IS COMMENCED. THIS DRAWING IS TO BE READ IN CONJUNCTION WITH ALL RELEVANT CONSULTANTS AND/OR SPECIALISTS DRAWINGS OR DOCUMENTS. SAURO ARCHITECTURAL DESIGN MUST BE NOTIFIED OF ANY VARIATIONS OR DISCREPANCIES BEFORE THE WORK IS COMMENCED. REFER ALL MATTERS RELATIVE TO DESIGN OF FOUNDATIONS, FLOOR SLABS AND ANY OTHER STRUCTURAL ELEMENTS ARE TO BE REFERRED TO THE STRUCTURAL ENGINEER FOR CLARIFICATION.

Revision	Description	Date
A	**Reduced site levels**	30.07.2020

sauro ARCHITECTURAL DESIGN

Client
Enzo´s Homes Ltd

Project Title
Land off Heol y Glyn,
Glynneath
SA11 5AT

Drawing Title
Proposed site plan

Scale	Drawn by
1:500	**1**

Date	Job No.	Drawing No.
24.06.2020	**E-634**	**01**

Revision	Checked	Sheet Size
A	**-**	**A1**

SAURO ARCHITECTURAL DESIGN LTD
9 ELLISTON TERRACE,
CARMARTHEN, SA31 1HA
Tel: (01267) 233 684
Email: design@sauro.co.uk
© Drawing Copyright Sauro Architectural Design Ltd