

Notes

All dimensions to be checked on site.

This drawing is protected by copyright.

This drawing is to be read inconjunction with the Tree Report Arb TS 931.1

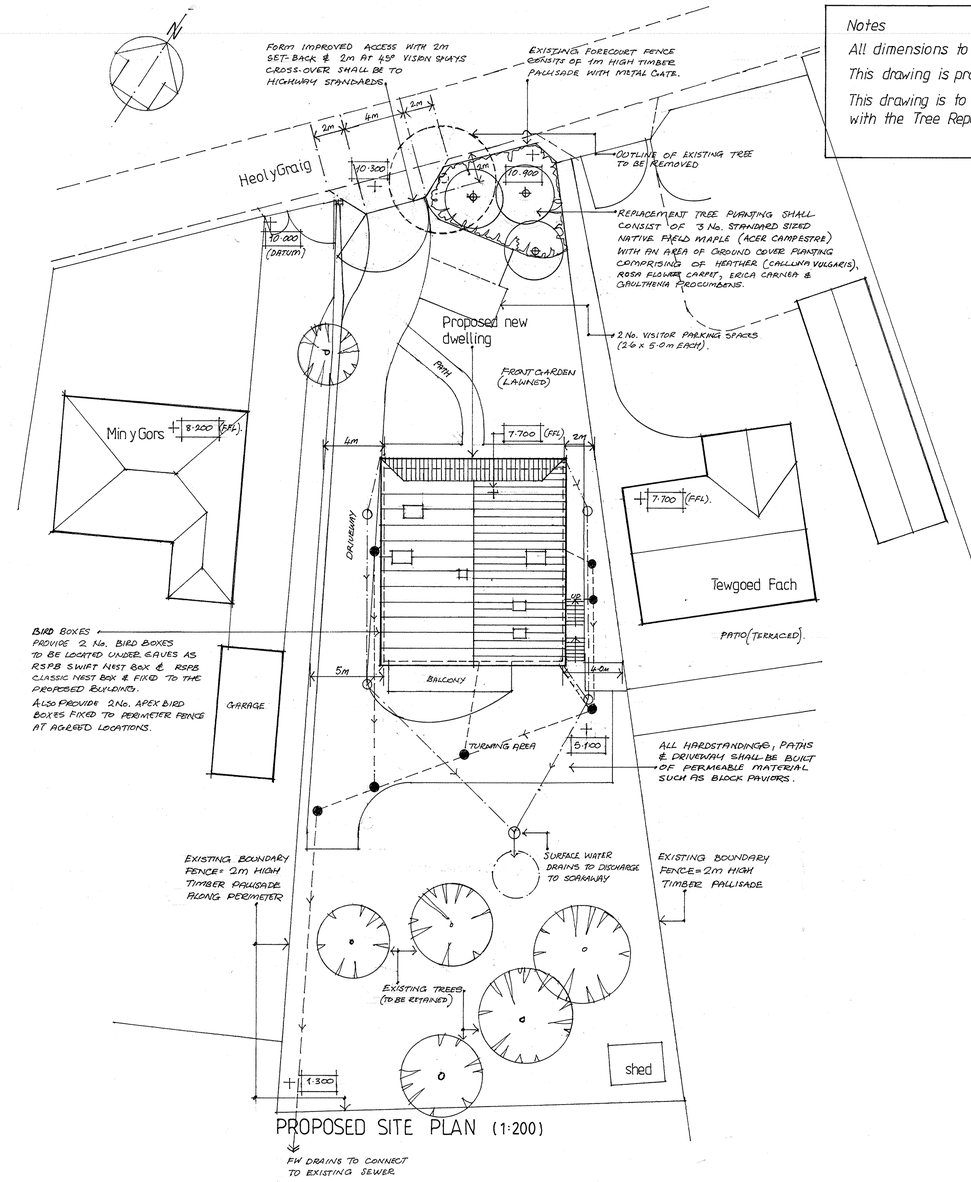

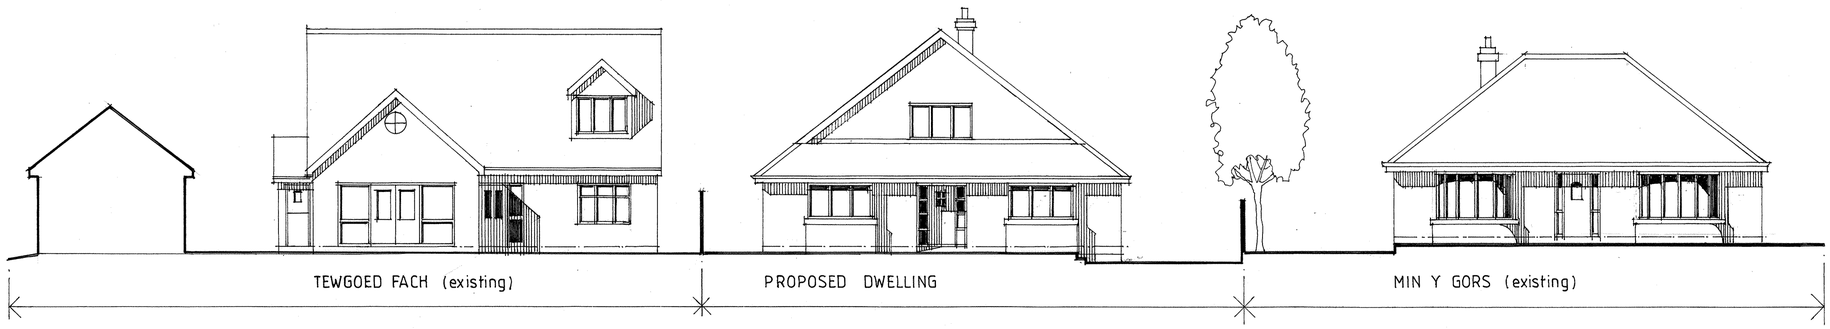

PROPOSED STREET VIEW (1:100)

REV. a. (24.06.2020).
TREE, LANDSCAPE & BIRD BOX INFORMATION ADDED TO THIS DRG. IN RESPONSE TO THE TREE REPORT & PLANNING COMMENTS.

project: PROPOSED NEW DWELLING AT PLOT ADJACENT TO MIN Y GORS, HEOL Y GRAIG, CWMAFAN, PORT TALBOT, SA12 9YD.	
client: MR. & MRS. S. RAWLINGS.	
drawing title: PROPOSED SITE PLAN & STREET VIEW	
scale: 1:200 1:100	
date: 25:05:2020	
drawn: Kevyn Davies Chartered Architect	
drg.no. A.R. 03.	rev. a.