-LANE

17

15

45.150 FFL

45.300 FFL

45.700 FFL

L1

L2

sliding timber entrance gate

SLIDING TIMBER GATE

Existing gate opening to be retained

Existing grass verge to be retained and maintained by client.

Raised planted beds with timber sleeper edges

grey resin driveway to clients confirmation.

Turf / Astroturf dependant upon clients choice.

existing timber fence to be retianed

existing timber fence to be retianed

existing timber fence to be retianed

Raised planted beds

grey resin path to garage area

proposed stone pier and timber panel fence

proposed stone pier and timber panel fence

Sandstone paving to rear patio area

Turf / Astroturf

T1 (RETAIN)

T2 (RETAIN)

T3 (REMOVED)

ROOT PROTECTION ZONE

Drain

Grassed Area

Sandstone Paving to client's approval

Grey / Anthracite Resin Bonded Driveway


Raised Planters, edged with Timber sleepers




Slate Grey Permeable Resin Bond Driveway




Sandstone Paving to Patio Areas

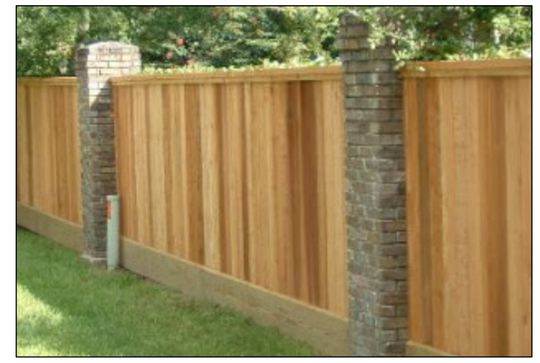


MATERIAL IMAGE OF PROPOSED FENCE SURROUNDING PROPERTY

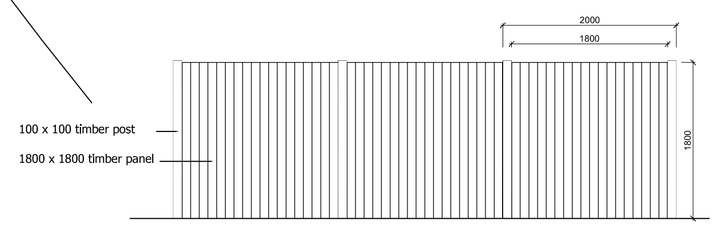

EXISTING TIMBER BOUNDARY FENCE AROUND SITE 1:50

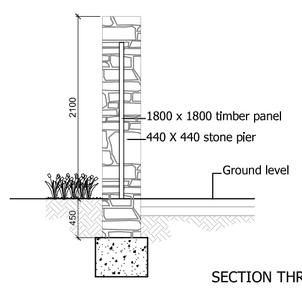

SECTION THRU PIER 1:50

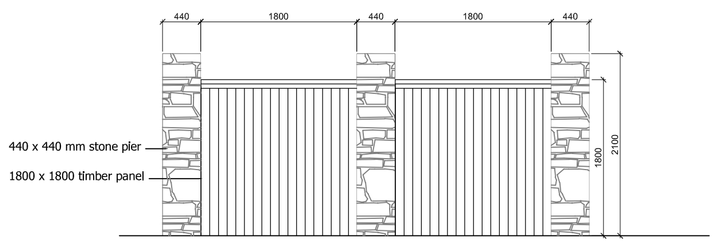

PROPOSED STONE PIER AND TIMBER PANEL FENCE 1:50

0m 5m

1:50 scale bar

0m 5m 10m

1:100 scale bar

Do Not Scale.

All dimensions and conditions are to be checked on site prior to preparing drawings or commencing any work.

IF IN DOUBT, ASK!

CONTACT US:

Tel: 07702117902 / 07850880427
Mail: info@dbdesignworks.co.uk
Web: www.dbdesignworks.co.uk

ref	description	date
R1	Site plan amendments following discussions with LPA	01.08.2020

client: STEVE JOHN

project: GARDENERS LANE NEATH

drawn: 23.04.2020 | by: MB | scale: 1:50,1:100@A1

drawing title: PROPOSED SITE PLAN AND BOUNDARY/MATERIAL DETAILS

D&B DESIGN WORKS Ltd

PLANNING

drawing number: DB1028 - 005 | rev: R1