

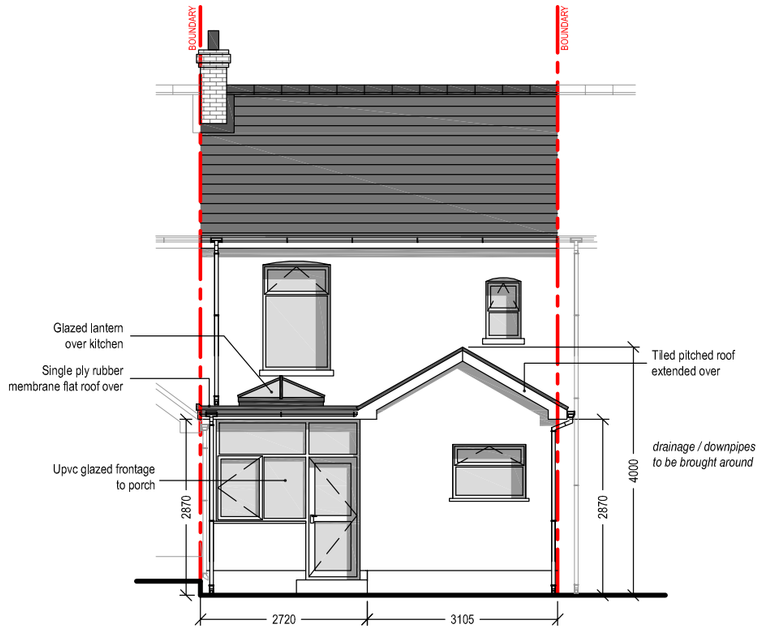


PROPOSED REAR ELEVATION
Scale 1:100

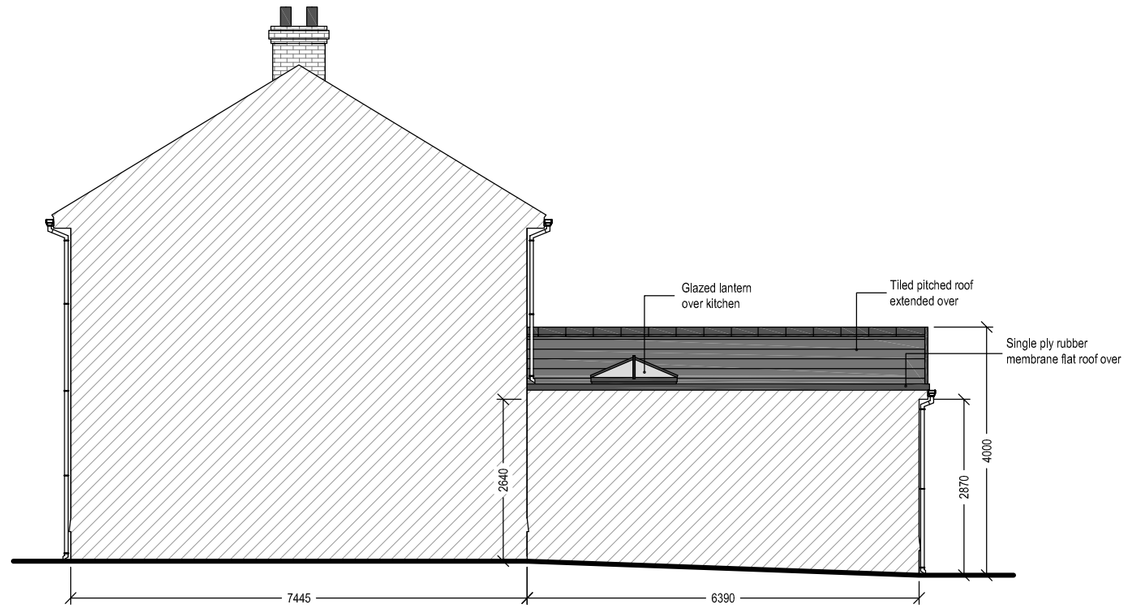


PROPOSED SIDE ELEVATION
Scale 1:100

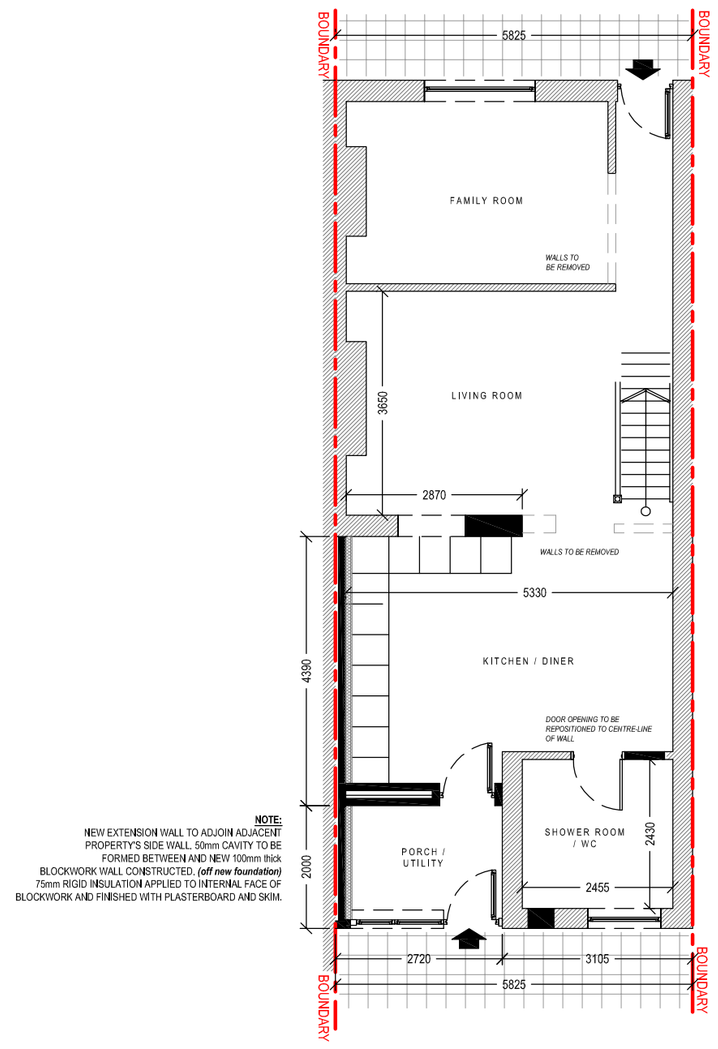

NOTE:
NEW EXTENSION WALL TO ADJOIN ADJACENT PROPERTY'S SIDE WALL. 50mm CAVITY TO BE FORMED BETWEEN AND NEW 100mm thick BLOCKWORK WALL CONSTRUCTED. **(off new foundation)** 75mm RIGID INSULATION APPLIED TO INTERNAL FACE OF BLOCKWORK AND FINISHED WITH PLASTERBOARD AND SKIM.

PROPOSED GROUND FLOOR PLAN
Scale 1:50

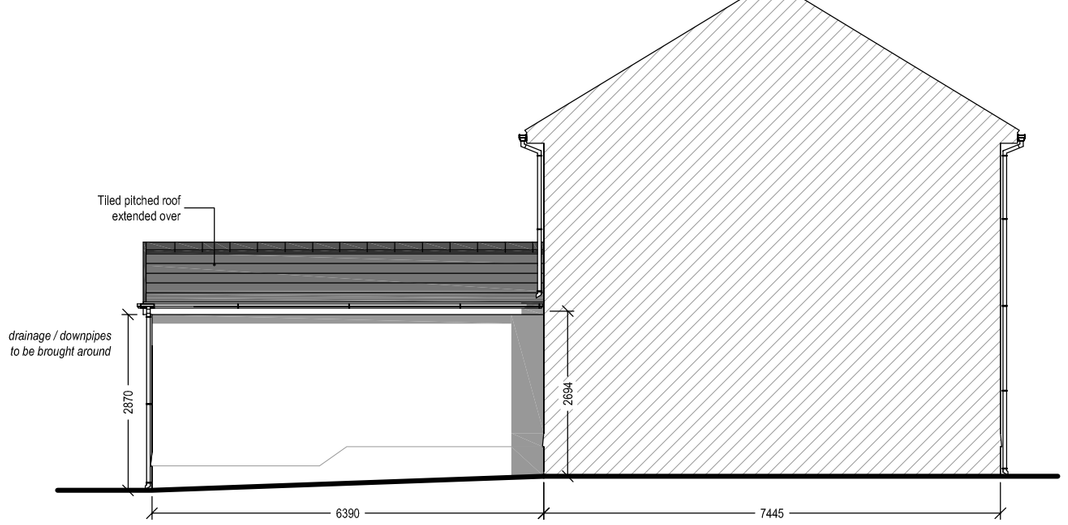

PROPOSED SIDE ELEVATION
Scale 1:100

Client:
Mr. & Mrs. M. Howells

Project Title:

PROPOSED SINGLE STORY REAR EXTENSION
at

29 St Davids Road
Tairgwaith

General Notes:

1. Do not scale from this drawing, take figured dimensions only.
2. Dimensions are Im millimeters unless otherwise stated.

Drawing Issue:

PLANNING

Drawing Title:
PROPOSED ELEVATIONS & FLOOR PLANS

Drawing No:	004	Revision:	A
Date:	14-08-2020	Revised:	10-09-2020
Scale(s):	1:100	Paper Size:	A2

Cwm Planning & Design Ltd.
(architectural and Draughting Services)