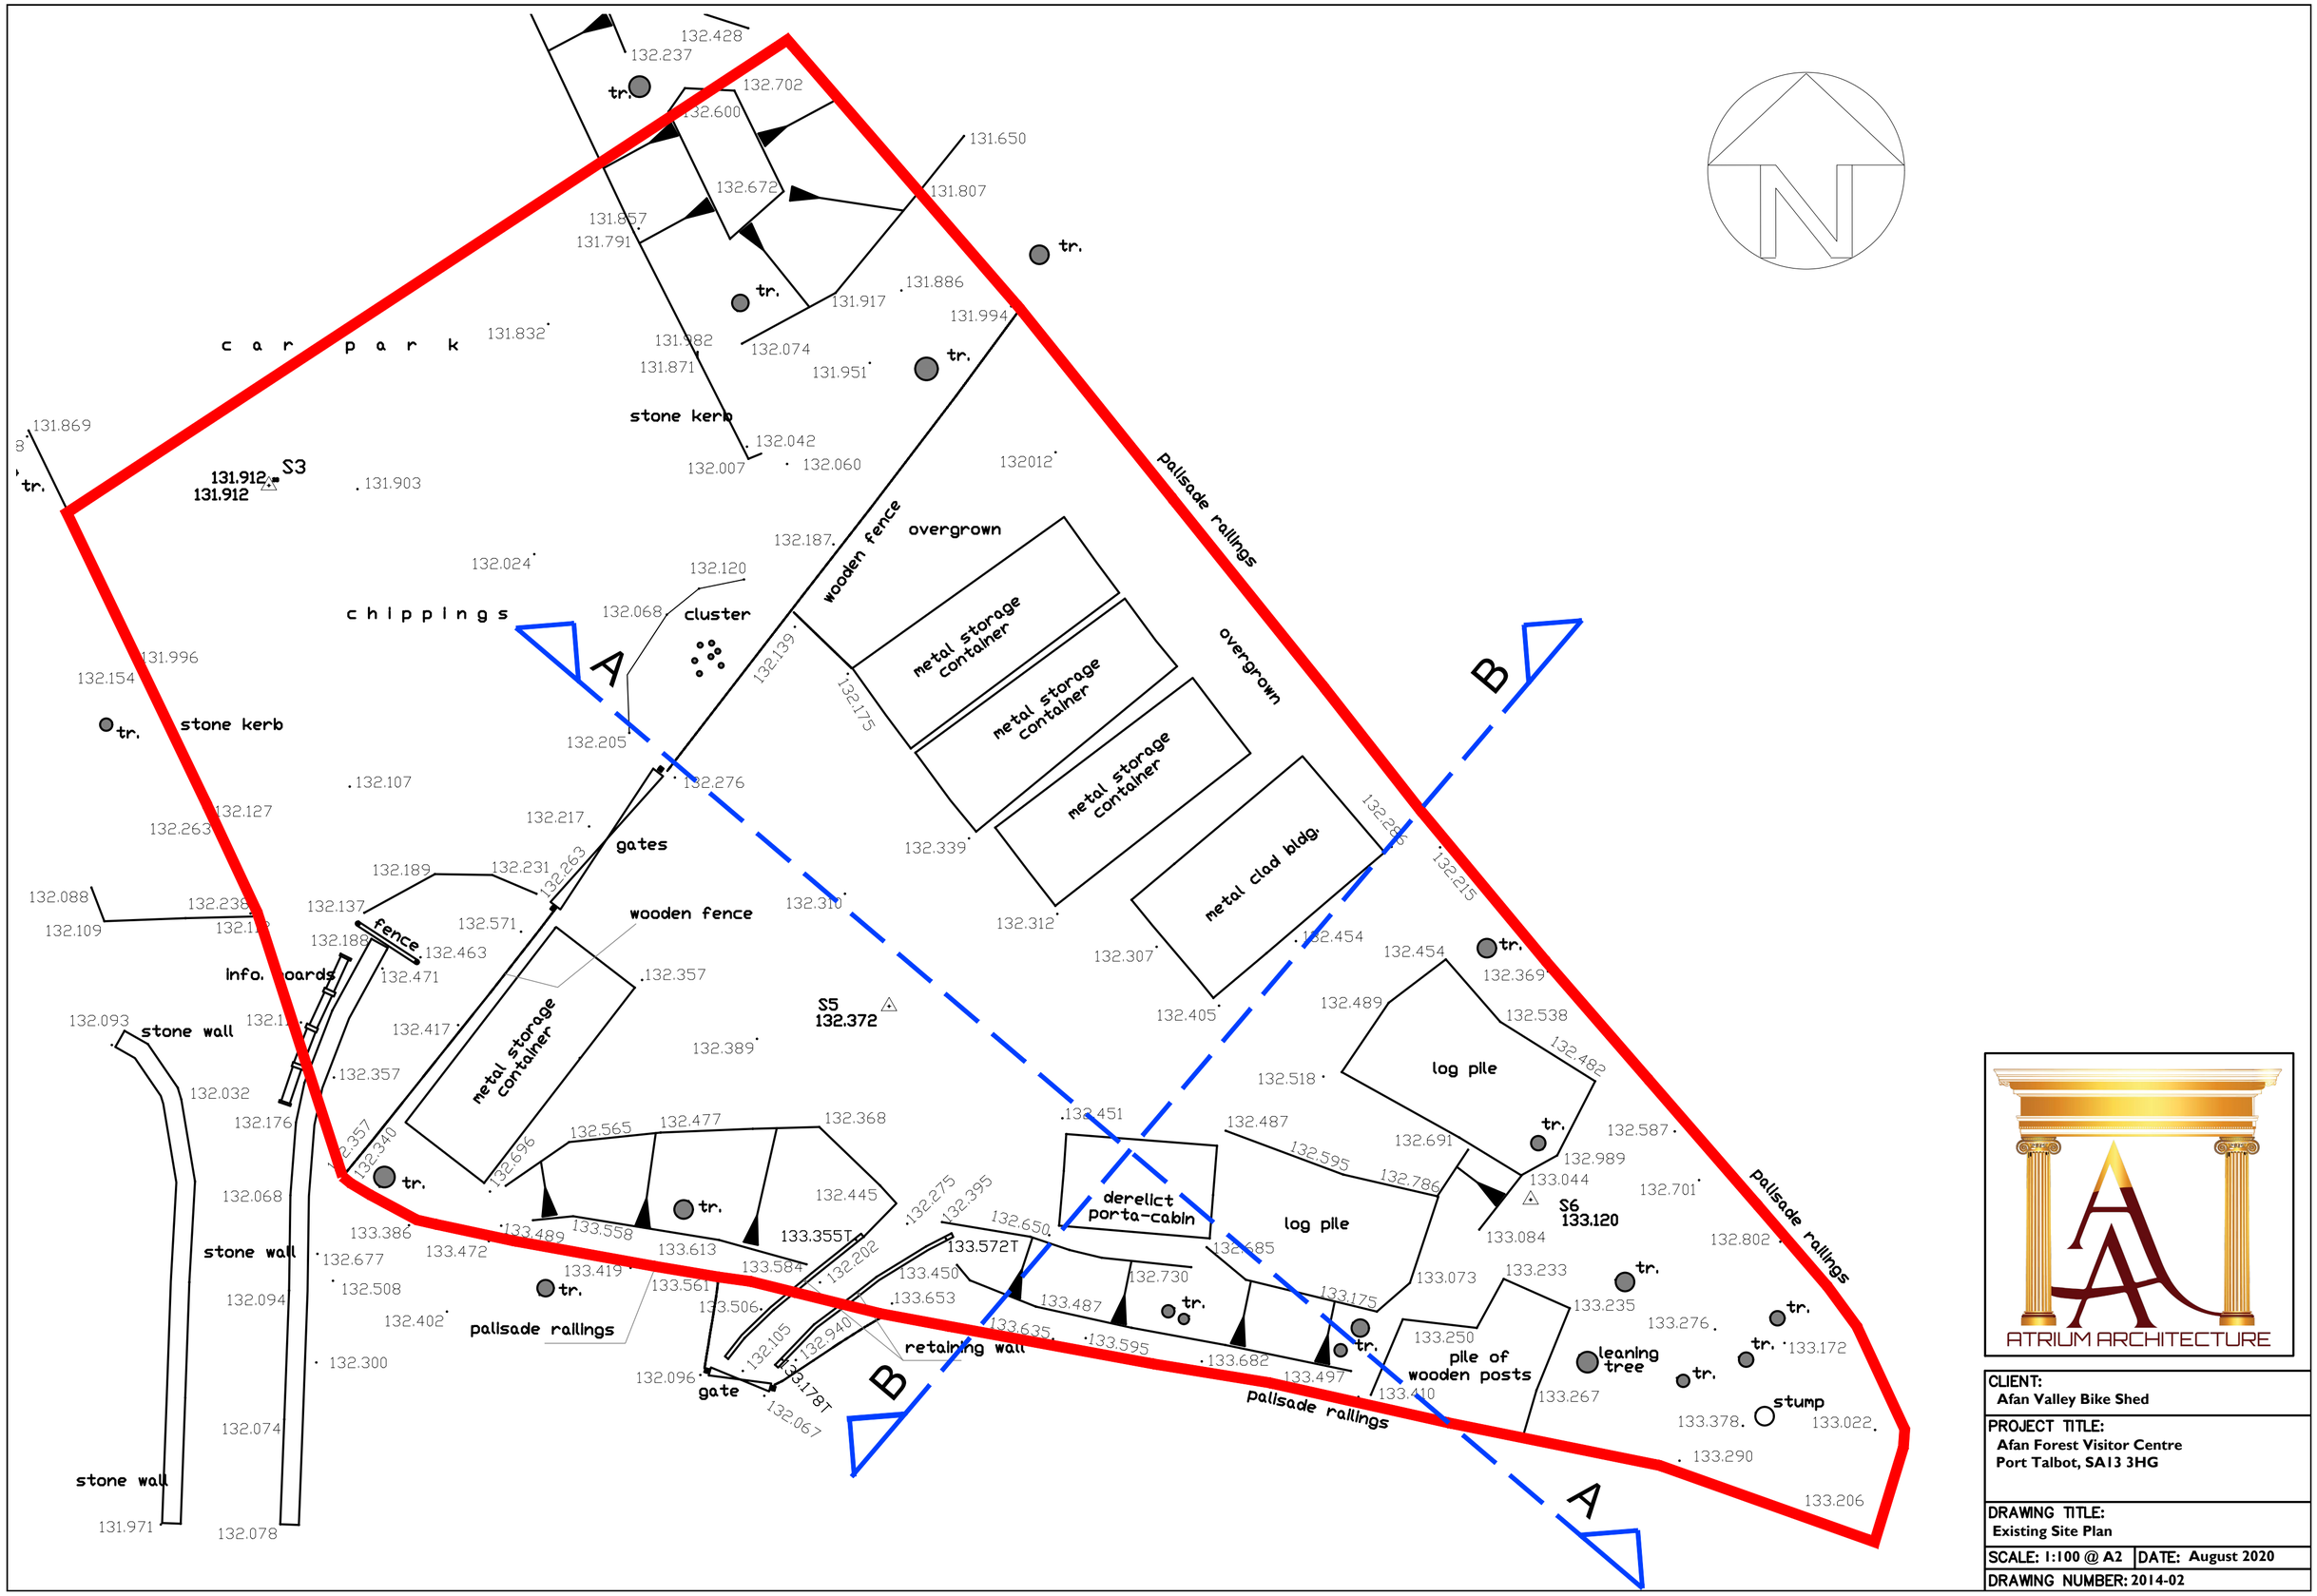



ATRIUM ARCHITECTURE

CLIENT:
Afan Valley Bike Shed

PROJECT TITLE:
Afan Forest Visitor Centre
Port Talbot, SA13 3HG

DRAWING TITLE:
Existing Site Plan

SCALE: 1:100 @ A2 | DATE: August 2020

DRAWING NUMBER: 2014-02