
Superseded

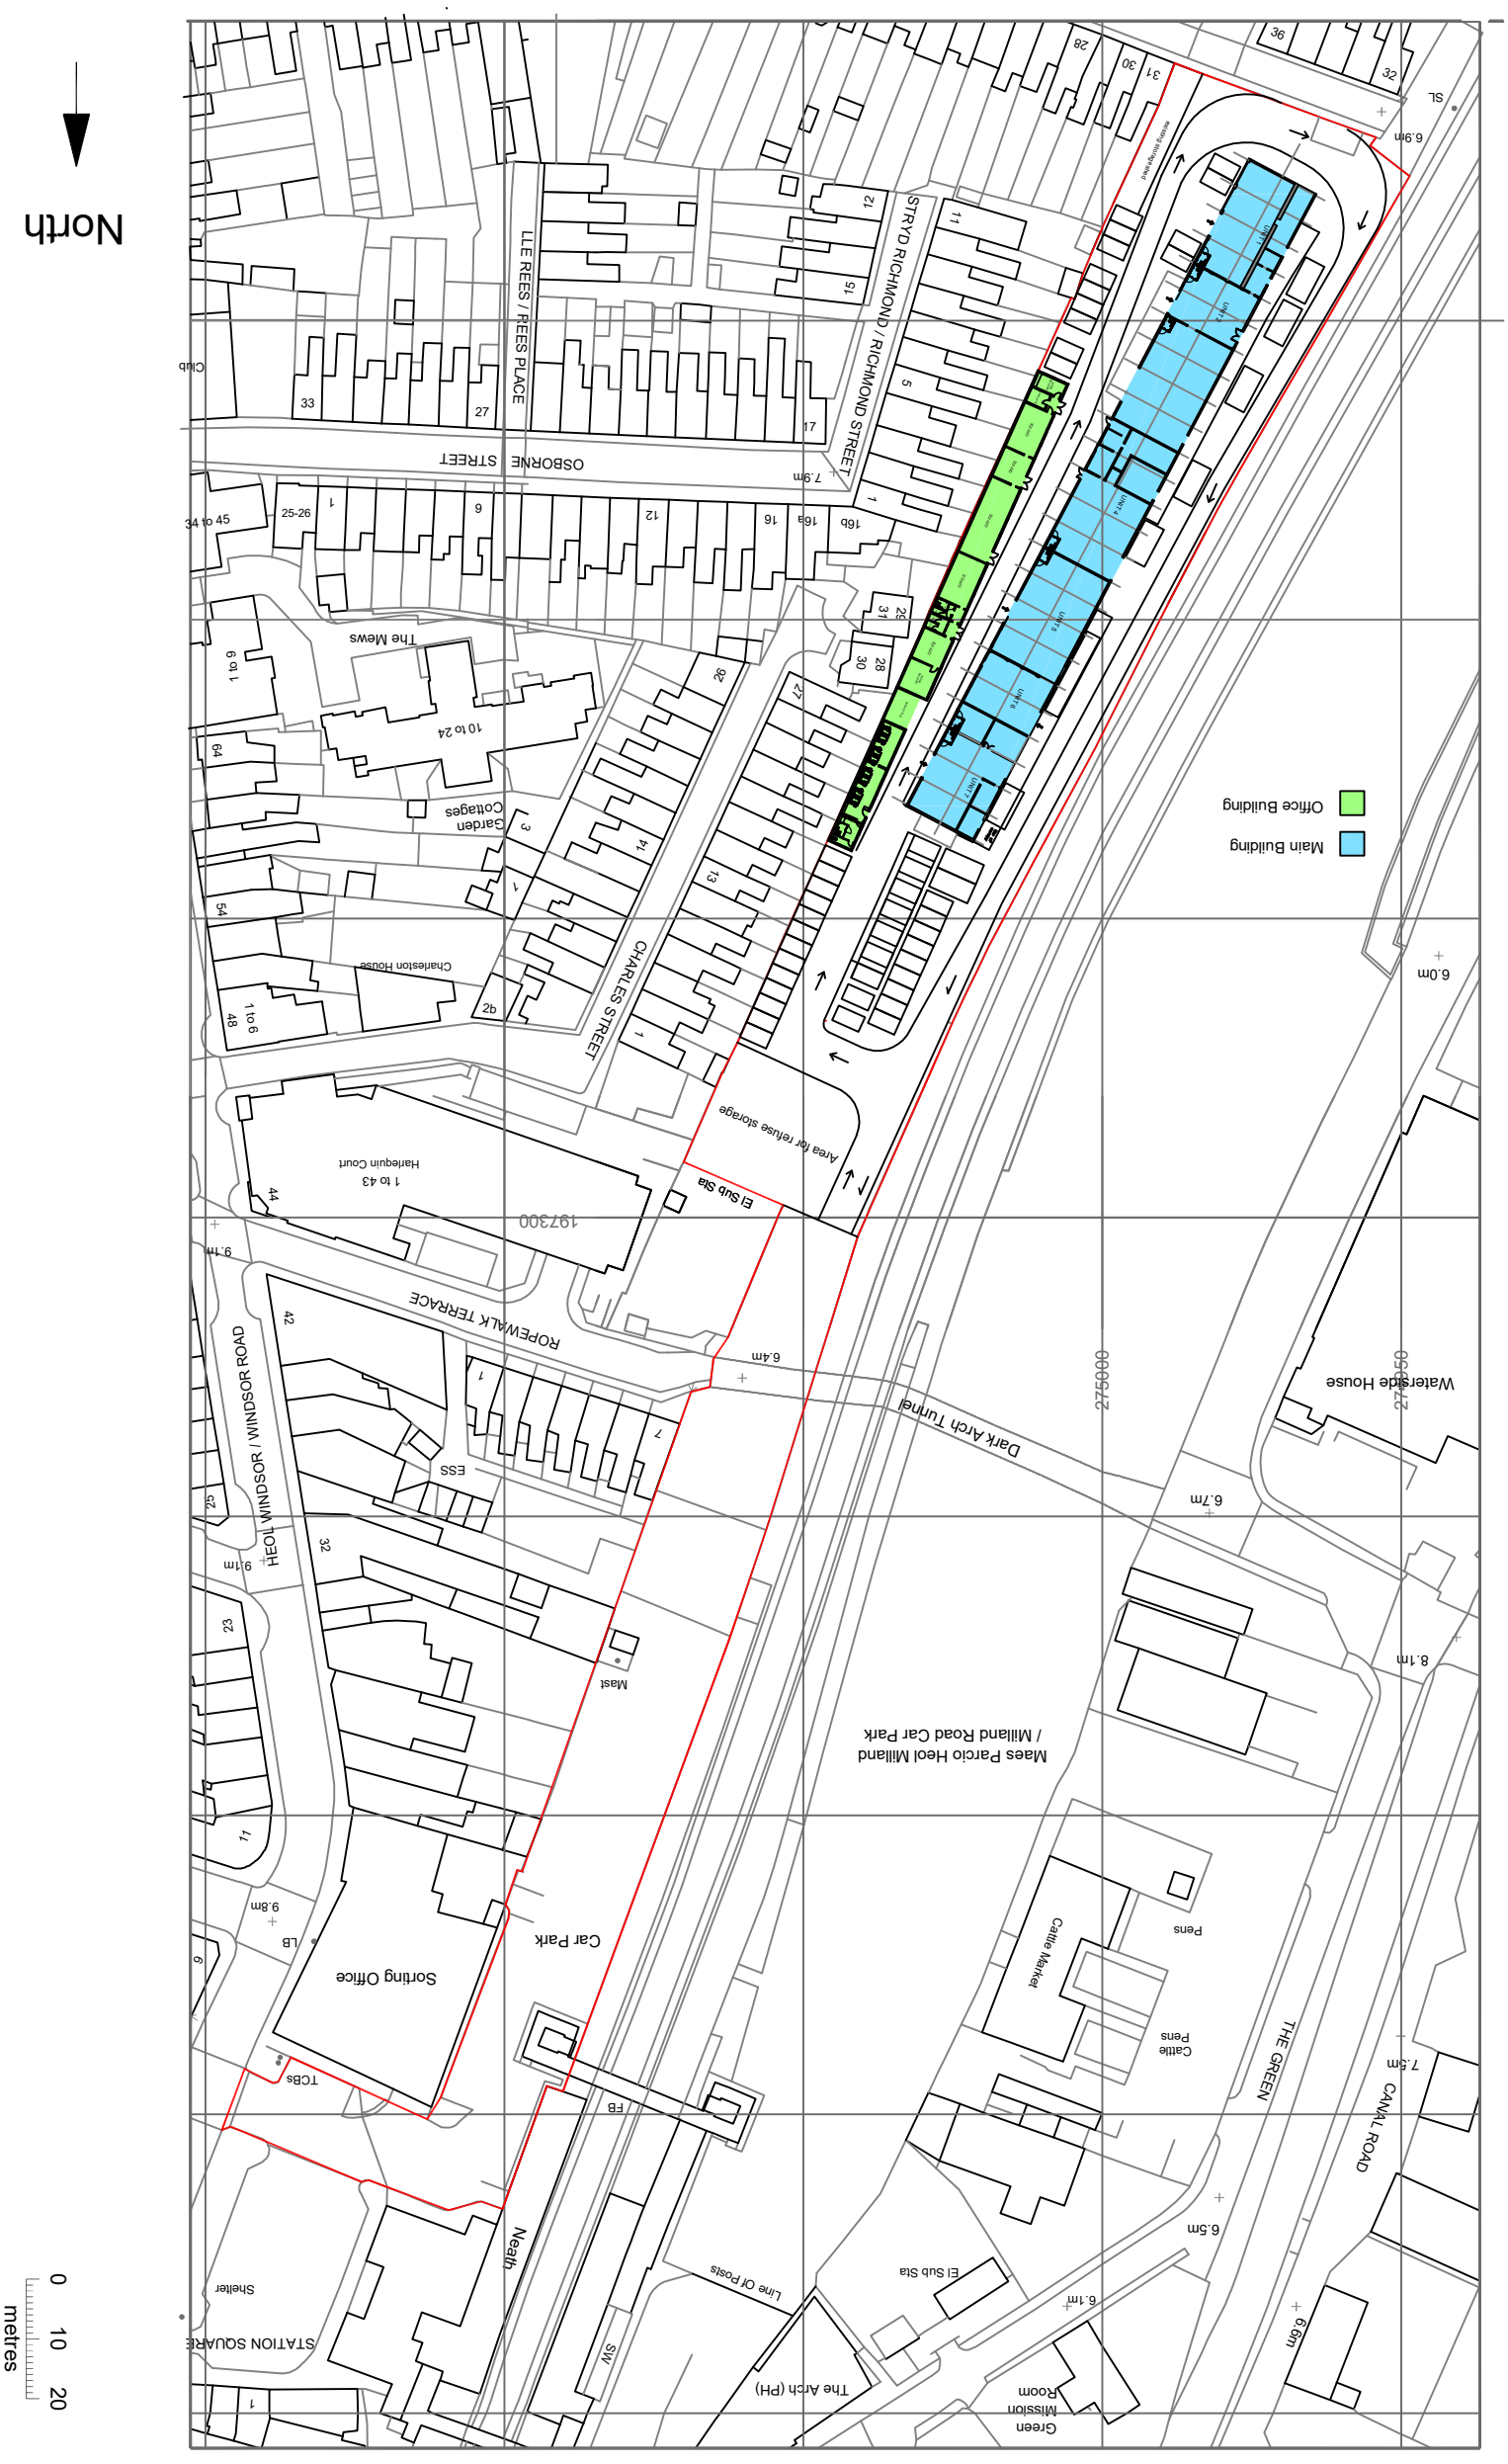

OscarClarke Design	**Railway Buildings**
fran@oscarclarke.com	**Neath**
45 Station Road Cardiff CF14 5UT	
029 2140 9923 07703 294284	
title Site Plan Proposed	

job no. 096	**drg no.** D AP502		**rev** B
scale 1:1250 @ A3	**date** 09/06/2020	**drawn by** FC	**checked by**