
Note Wc's shown are for illustration only,
exact numbers will be dependent on the occupiers.


Areas :

GF Units 5-7 : 117m²
FF Units 5-7 : 117m²

Totals :
GF - 351m²
FF - 351m²
GF+FF - 702m²

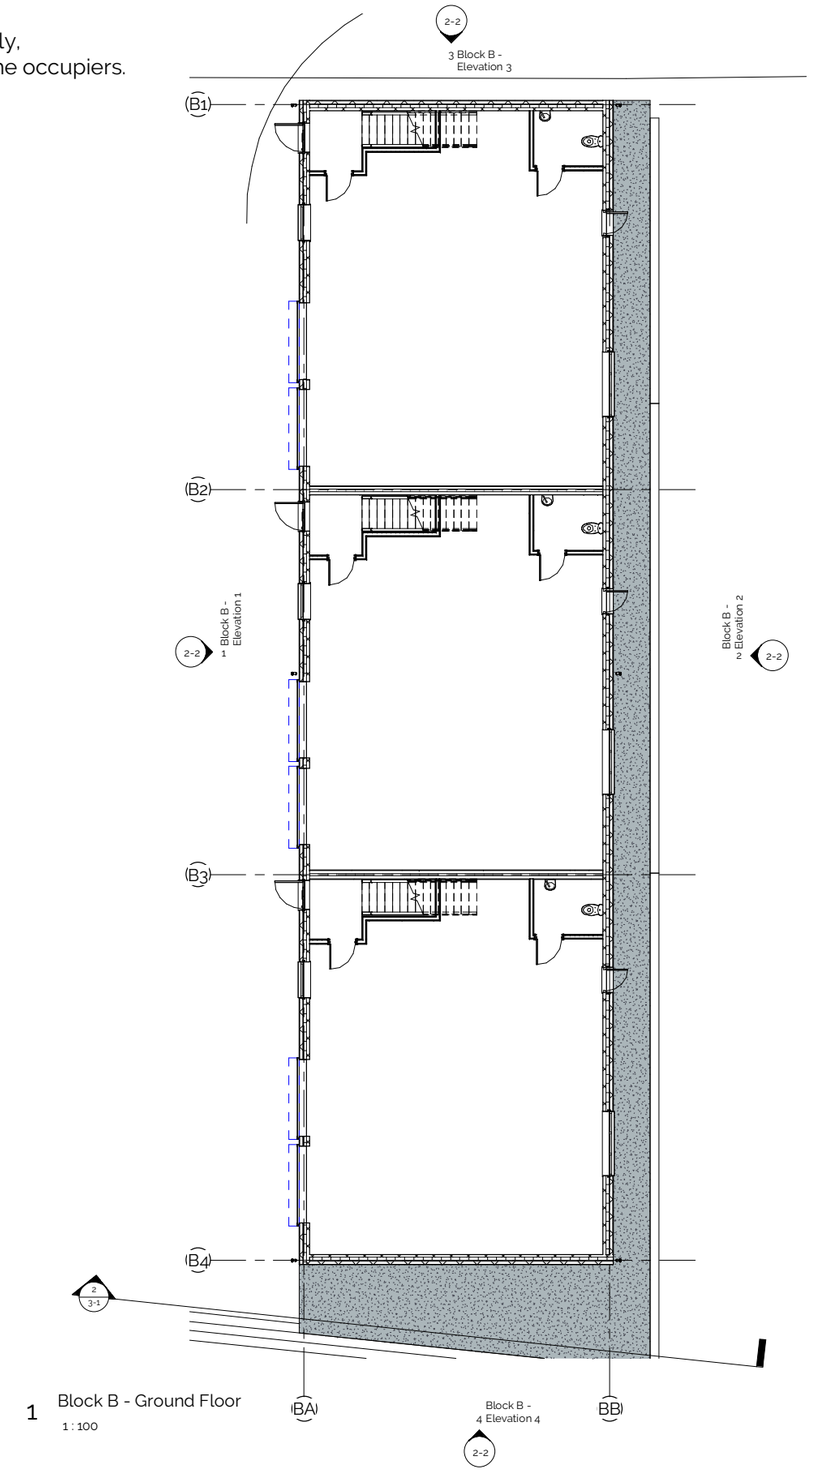

1 Block B - Ground Floor
1 : 100

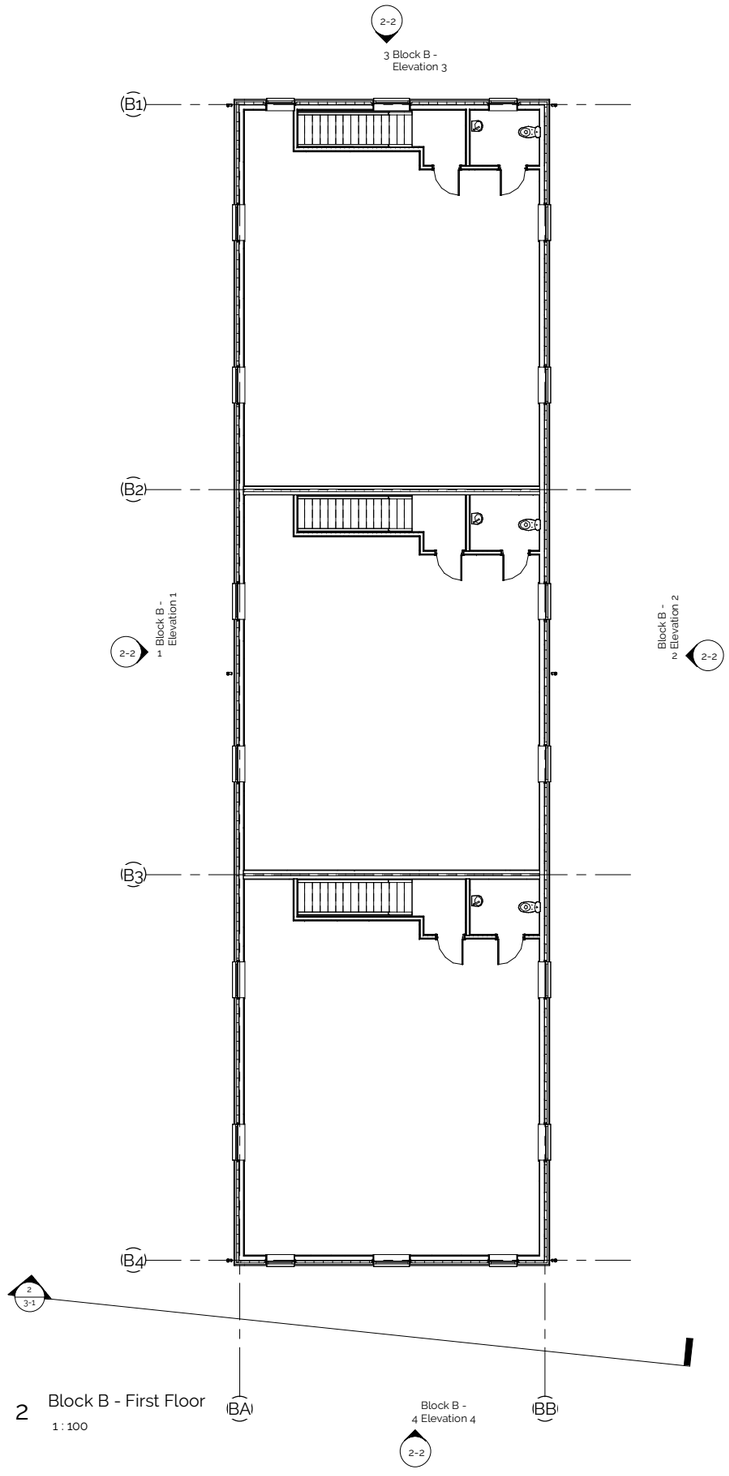

2 Block B - First Floor
1 : 100

NOTES
Use only figured dimensions
Do not scale except in connection with Planning Applications
Contractor to check all dimensions and notify CA of any discrepencies
Copyright of this drawing remains with W GRIFFITHS

Rev.	Desc.	Date
C	Planning	24-09-20
B	PAC Submission	20-05-20
A	Pre app final	25-03-20

Floor Plans - Block B

W.GRIFFITHS
ARCHITECTS • PENSEIRI
Falcon Chambers
Thomas St. Llanelli
SA15 3JB
www.wgriffiths.co.uk
Tel. 01792 651532

PROJECT Redevelopment of Land Adjacent to Office Row, Ystalyfera

SCALE 1 : 100
DRAWN -
CHECKED -
SIZE A1
DATE 10/28/19
DATE

TITLE Floor Plans - Block B

1690	1-3	C

1:100 1m 2m 5m 10m 15m 20m 25m 30m 35m 40m 50 70

Superseded