


1:100 0m 1 2 3 4 5 6 7 8 9 10

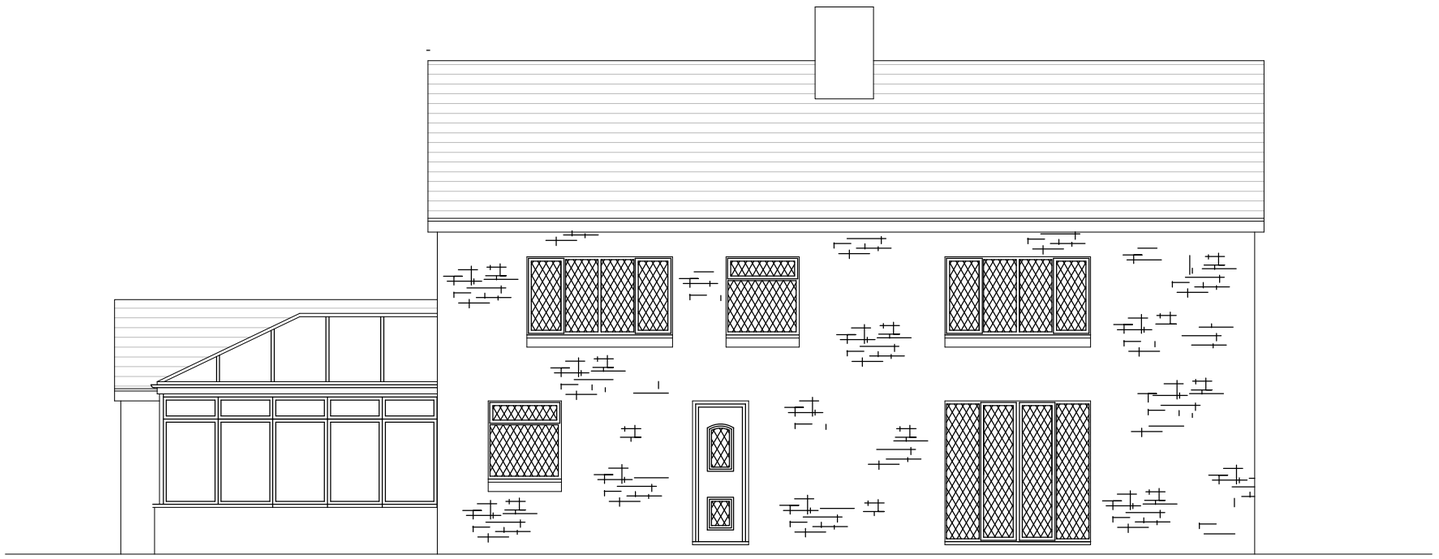


EXISTING FRONT ELEVATION

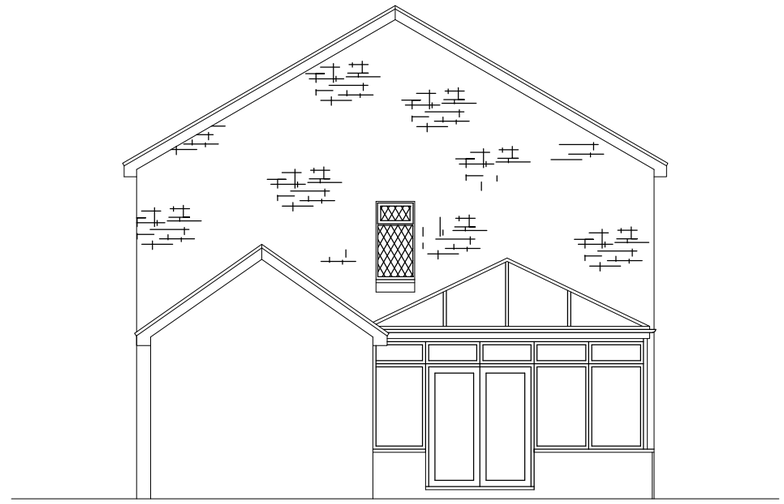

EXISTING SIDE ELEVATION

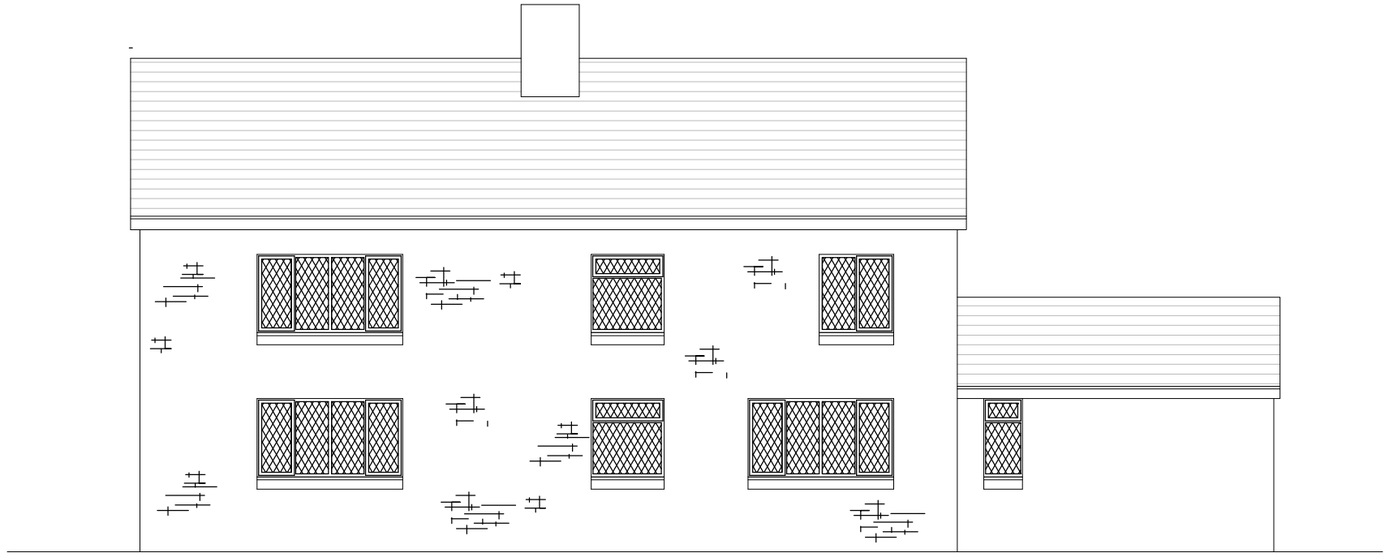

EXISTING REAR ELEVATION

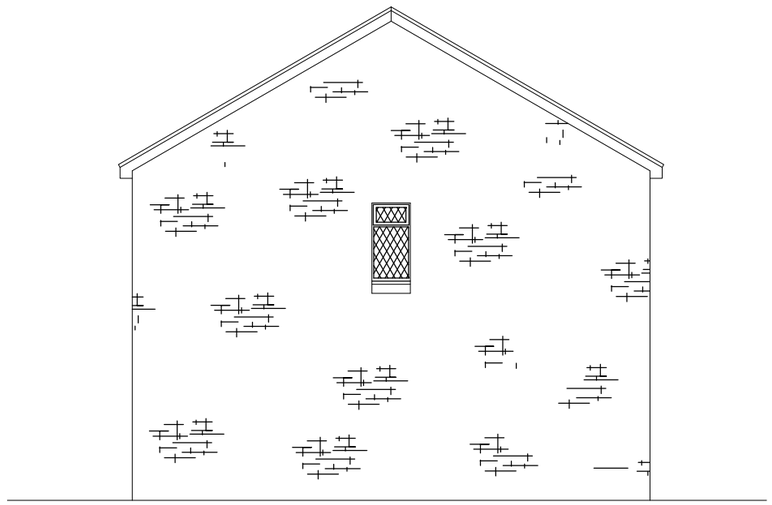

EXISTING SIDE ELEVATION

CLIENT	Mr & Mrs C Jackson	DRAWING TITLE	Existing Elevations	SCALE	1:100 @ A3	DRAWN BY	IRJ
JOB TITLE	Hirwaun Farm, Margam, SA13 2TL	NUMBER	180-03	REVISION	-	DATE	October 19

REVISION NOTES