NOTES
Use only figured dimensions
Do not scale except in connection with Planning Applications
Contractor to check all dimensions and notify CA of any discrepencies
Copyright of this drawing remains with W GRIFFITHS


Rev.	Desc.	Date
C	Planning	24-09-20
B	PAC Submission	20-05-20
A	Pre app final	25-03-20

Note Wc's shown are for illustration only,
exact numbers will be dependent on the occupiers.

Areas :

GF Units 1-4 : 242m²
FF Units 1-4 : 60m²

Totals :
GF - 968m²
FF - 240m²
GF+FF - 1208m²

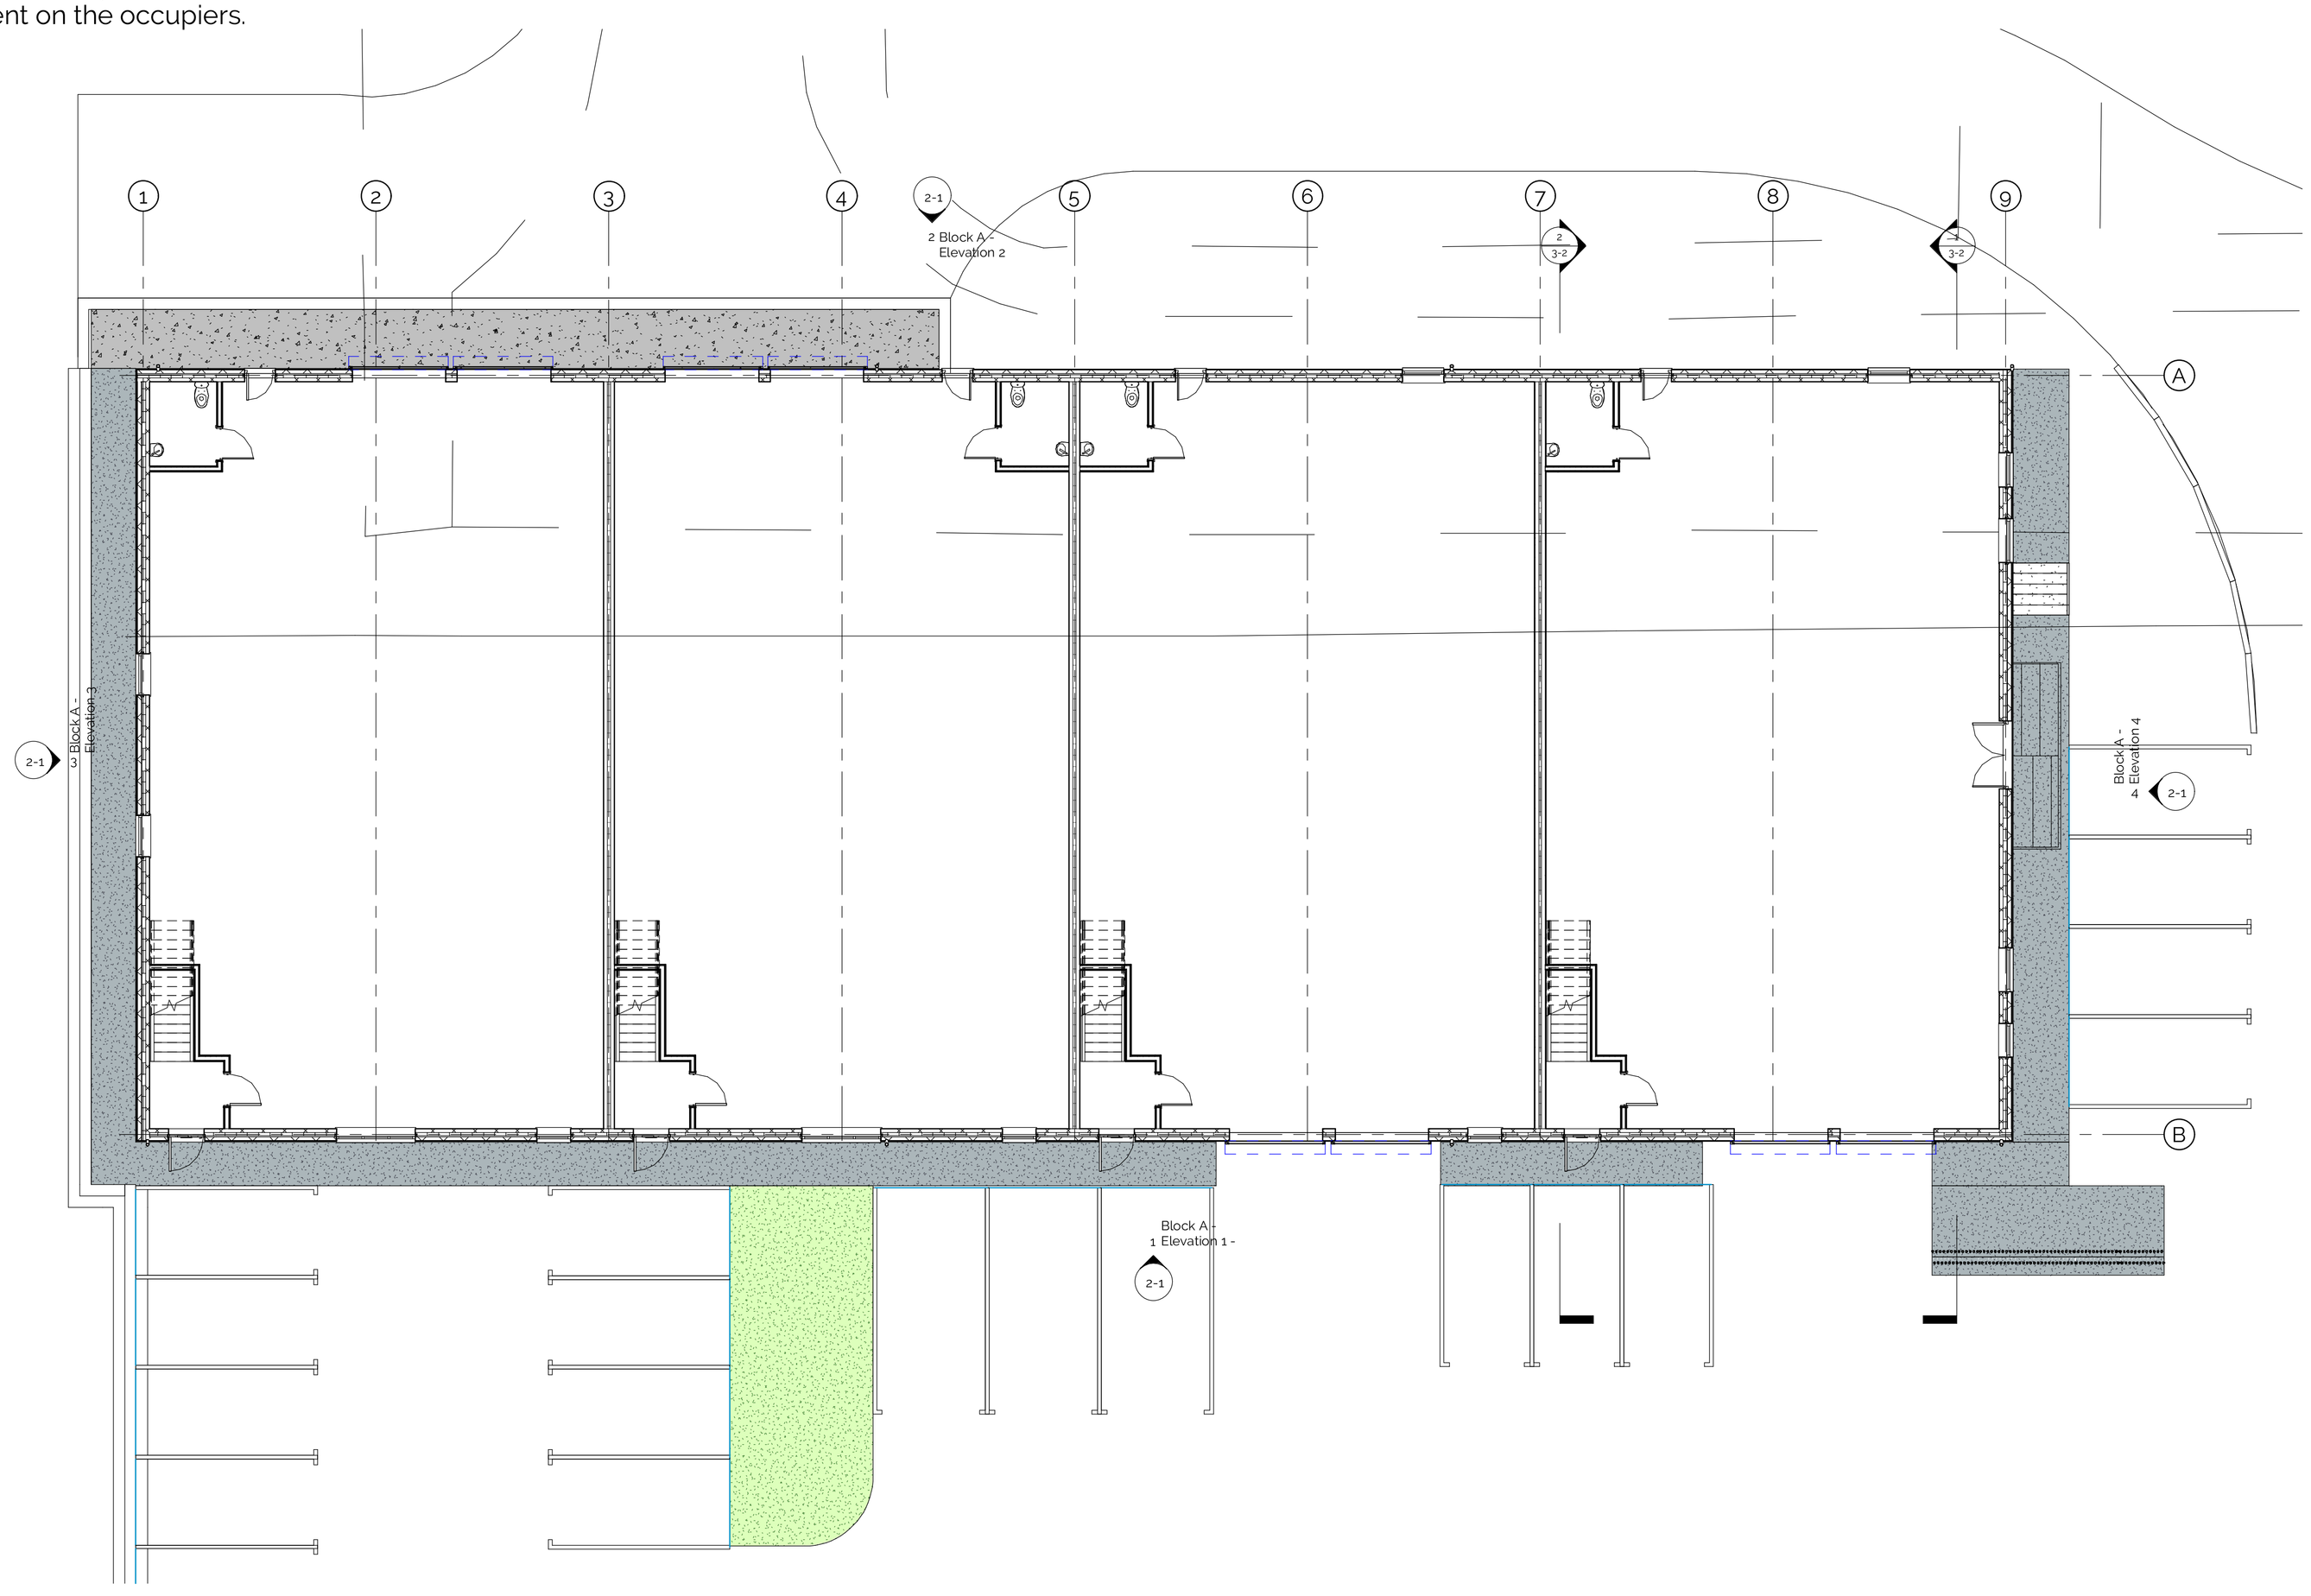

Ground Floor Plan - Block A

W.GRIFFITHS
ARCHITECTS • PENSEIRI
Falcon Chambers
Thomas St. Llanelli
SA15 3JB
www.wgriffiths.co.uk
Tel. 01792 651532

PROJECT Redevelopment of Land Adjacent to Office Row, Ystalyfera

SCALE 1 : 100
DRAWN -
CHECKED Checker

SIZE A1
DATE 07/16/19
DATE

TITLE Ground Floor Plan - Block A

1690	1-1	C

1:100 1m 2m 5m 10m 15m 20m 25m 30m 35m 40m 50 70