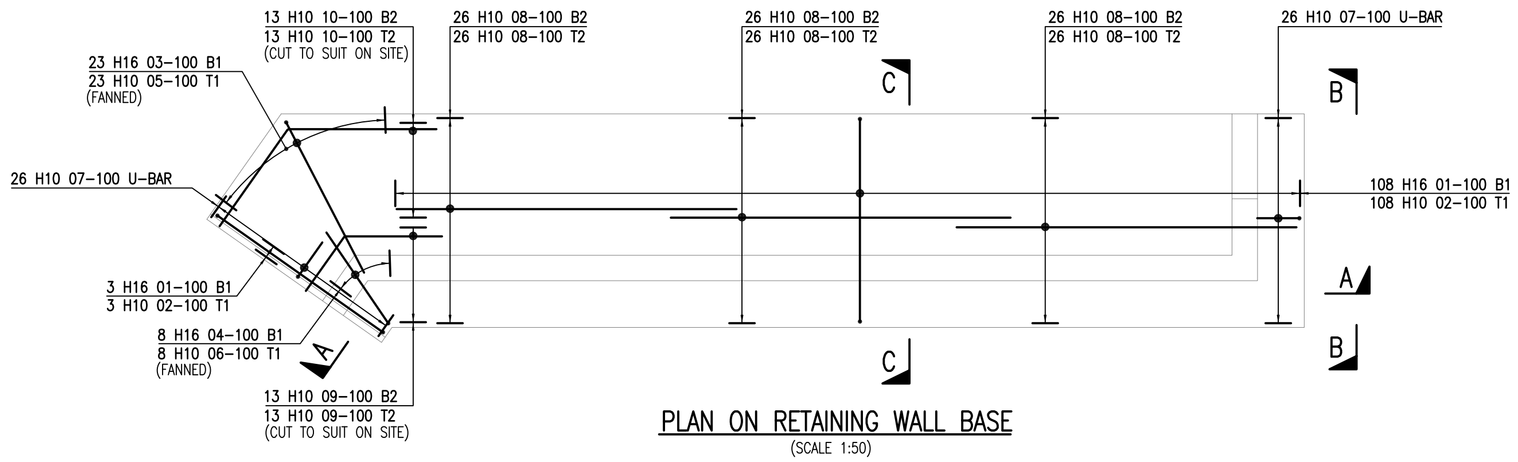
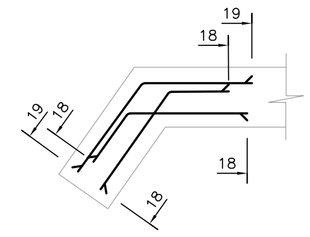
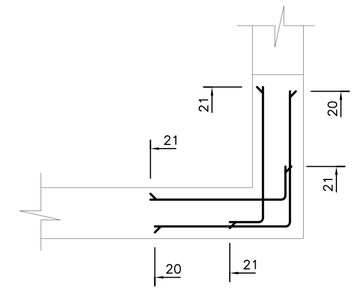


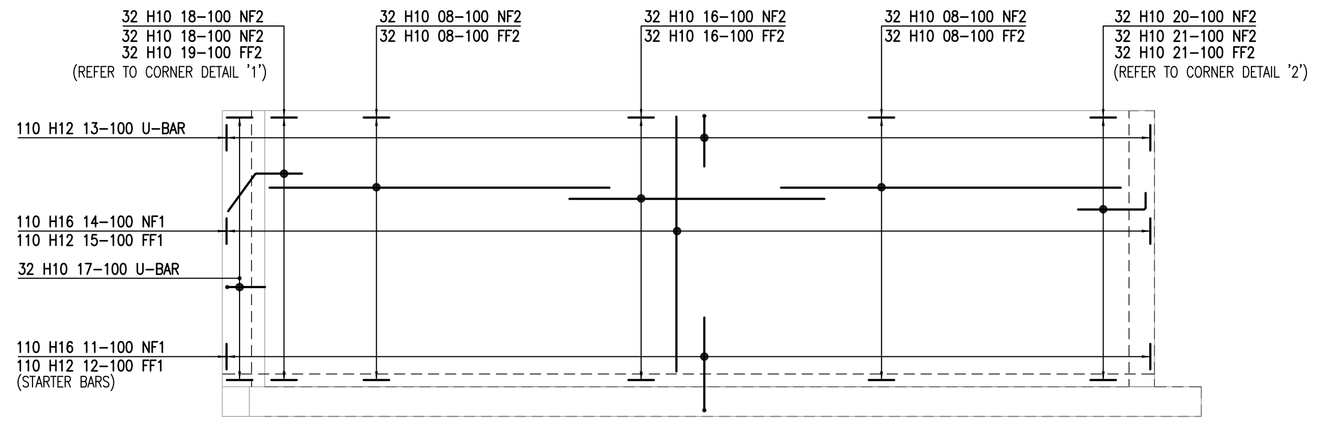

## PLAN ON RETAINING WALL BASE
(SCALE 1:50)



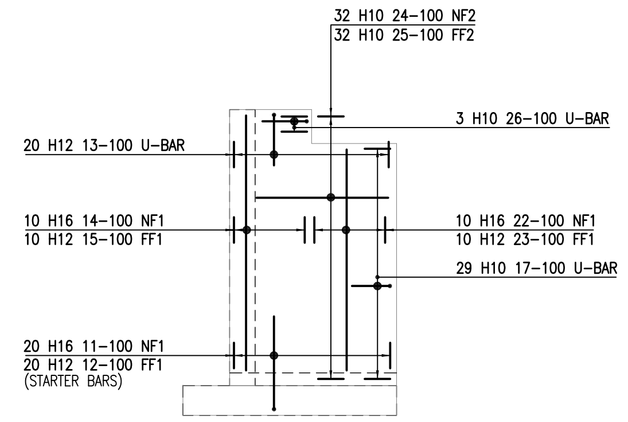

## PLAN ON CORNER DETAIL '1'
(SCALE 1:25)



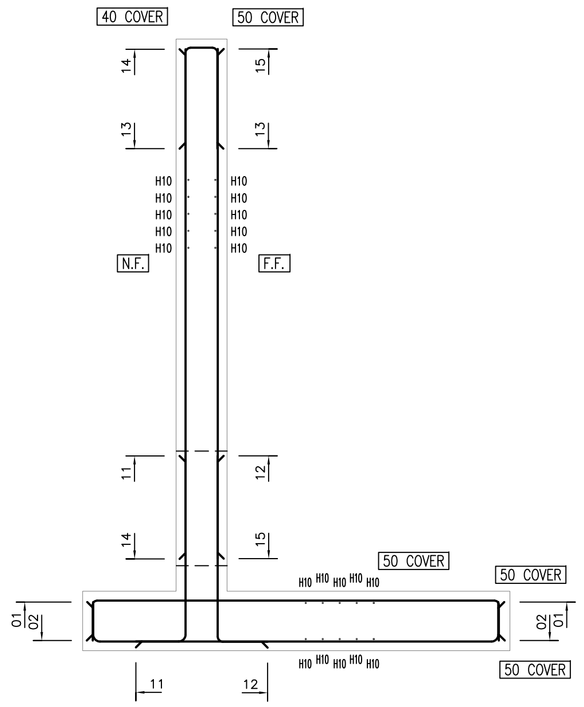

## PLAN ON CORNER DETAIL '2'
(SCALE 1:25)




## DEVELOPED ELEVATION A–A
(SCALE 1:50)




## ELEVATION B–B
(SCALE 1:50)




## TYPICAL SECTION C–C
(SCALE 1:25)

NOTES
DO NOT SCALE THIS DRAWING

CONTRACTOR TO CHECK ALL DIMENSIONS AND REPORT ALL ERRORS AND OMISSIONS TO THE ENGINEER

NOTES :–

1. DO NOT SCALE FROM THIS DRAWING, USE FIGURED DIMENSIONS ONLY.
2. REINFORCEMENT SHALL BE IN ACCORDANCE WITH B.S. 8666 : 2005.
3. UNLESS OTHERWISE SHOWN COVER TO ALL REINFORCEMENT (OUTTERMOST) TO BE: AS SHOWN ON SECTION
4. UNLESS OTHERWISE SHOWN ALL LAPS TO BE MINIMUM :–
   - H10 – 400mm
   - H12 – 500mm
   - H16 – 650mm
   - H20 – 800mm
   - H25 – 1000mm
   - H32 – 1300mm
5. UNLESS SHOWN OTHERWISE ALL SURFACES TO CONSTRUCTION JOINTS SHALL BE ROUGHENED WITHOUT DISTURBING THE COARSE AGGREGATE PARTICLES.
6. NO REINFORCEMENT TO BE CUT WITHOUT THE FORMAL APPROVAL OF THE ENGINEER.
7. DRAWING TO BE READ IN CONJUNCTION WITH BAR BENDING SCHEDULES.

| Rev. | Detail | By | Date |
|---|---|---|---|

Revisions

Reinforcement schedules nos.

CB3 CONSULT
Structural & Civil Engineering Consultants

First Floor
7 St James Crescent
Swansea
SA1 6DR

Telephone +44 1792 473 182
e-mail admin@cb3consult.co.uk
web www.cb3consult.co.uk

Client
MR ASHLEY PASS

Project
PROPOSED NEW DWELLINGS
MARCH HYWELL
CILFREW
NEATH

Drawing Title
REINFORCED CONCRETE DETAILS FOR RETAINING WALL TO PLOT 2

CONSTRUCTION

| Project No. | Drawing No. |
|---|---|
| C1447 | S–201 |
| Scales: AS SHOWN | Date: 10/11/20 Revision: |
| Drawn: MD / Checked: TH | Sheet Size: / |

© This drawing may not be copied without prior written permission