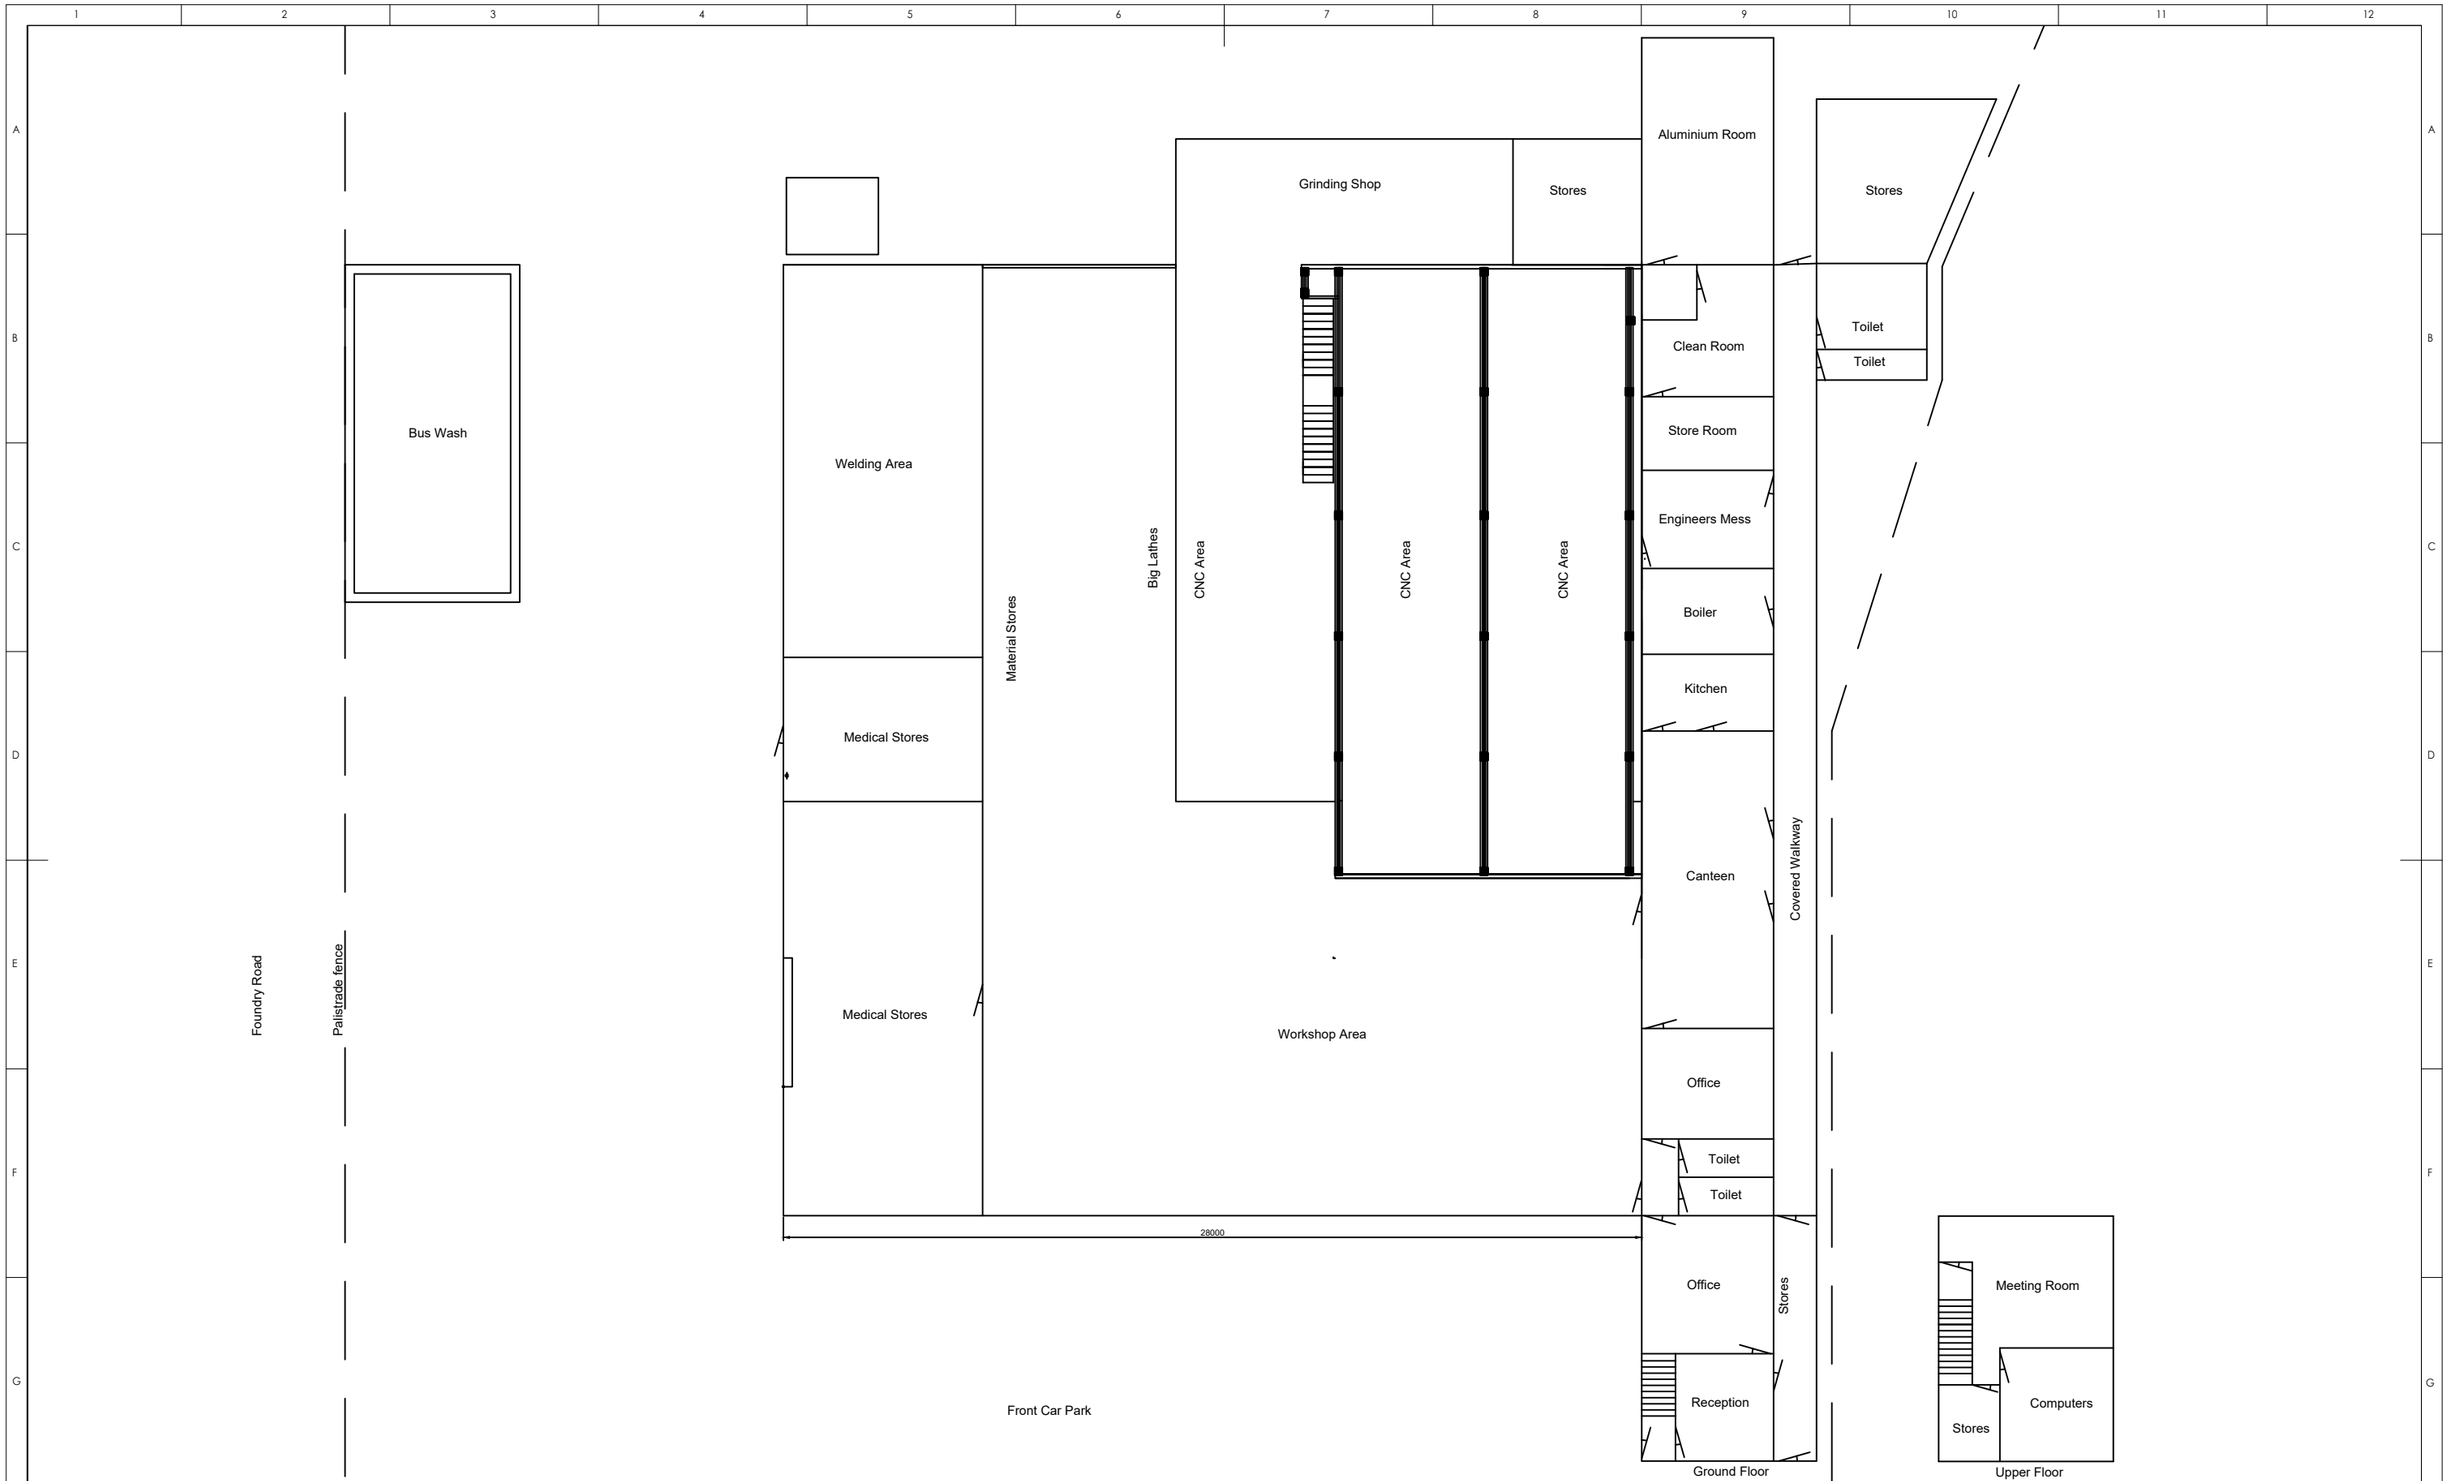


Brother Engineering Ltd

Tawe House
Alloy Ind Est
Pontardawe
Swansea
SA8 4EN
Tel **07528 834680**
email sales@brother-engineering.com
www.brother-engineering.com

This drawing is confidential and it or its information must not be disclosed to a third party without written permission

UNLESS OTHERWISE SPECIFIED: DIMENSIONS ARE IN MILLIMETERS — First Angle Projection

FINISH:

DEBUR AND BREAK SHARP EDGES

REVISION V1

SCALE: 1:200 A3 Paper

	NAME	SIGNATURE	DATE
DRAWN	Blu		16/11/2020
CHK'D			
APPV'D			
MFG			
Q.A			

MATERIAL:

TITLE: Bus Garage Layout 2019 Floor Plan

DWG NO. L002

SHEET 6 OF 6