Construction (Design and Management) Regulations

Design risk assessments are carried out throughout the design stage of this project in accordance with company procedures and manuals. Where reasonably possible all areas of risk applicable to design and end use of the construction have been identified and then eliminated, mitigated or recorded as a residual risk. Note that general risks of which a competent designer or contractor should be aware are not included. This drawing is to be read in conjunction with the Pre-construction Information and all related documents prepared in accordance with the current Construction (Design and Management) Regulations 2015 and all applicable Health and Safety legislation as currently amended.

LEGEND:

Finishes:

Wall Finish
Wall Finish | Skirting Finish | Floor Finish | Wall Finish | Wall Finish

Ceiling Finishes :
Refer to 350 series drawings for ceiling finishes.

Wall Finishes :
01 - Emulsion paint finish on plasterboard
02 - Plastic sheet wall cladding

Floor Finishes :
11 - Barrier Matting
12 - Vinyl floor covering
13 - Vinyl safety floor covering to wet areas

Skirtings :
21 - Softwood skirtings
22 - Coved skirtings

Doors and Numbers

Door No.

Format: Room No. - Door No.


Door No. Prefixes:
EDxxx - External Doors
Dxxx - Internal Doors

Windows, Screens, Louvres and Numbers

Window, Screen or Louvre No.

Format: Room No. - Window No.

Window, Screen Louvre No. Prefixes:
Wxxx - External Windows
Sxxx - Internal Windows/Screens
Lxxx - Louvres

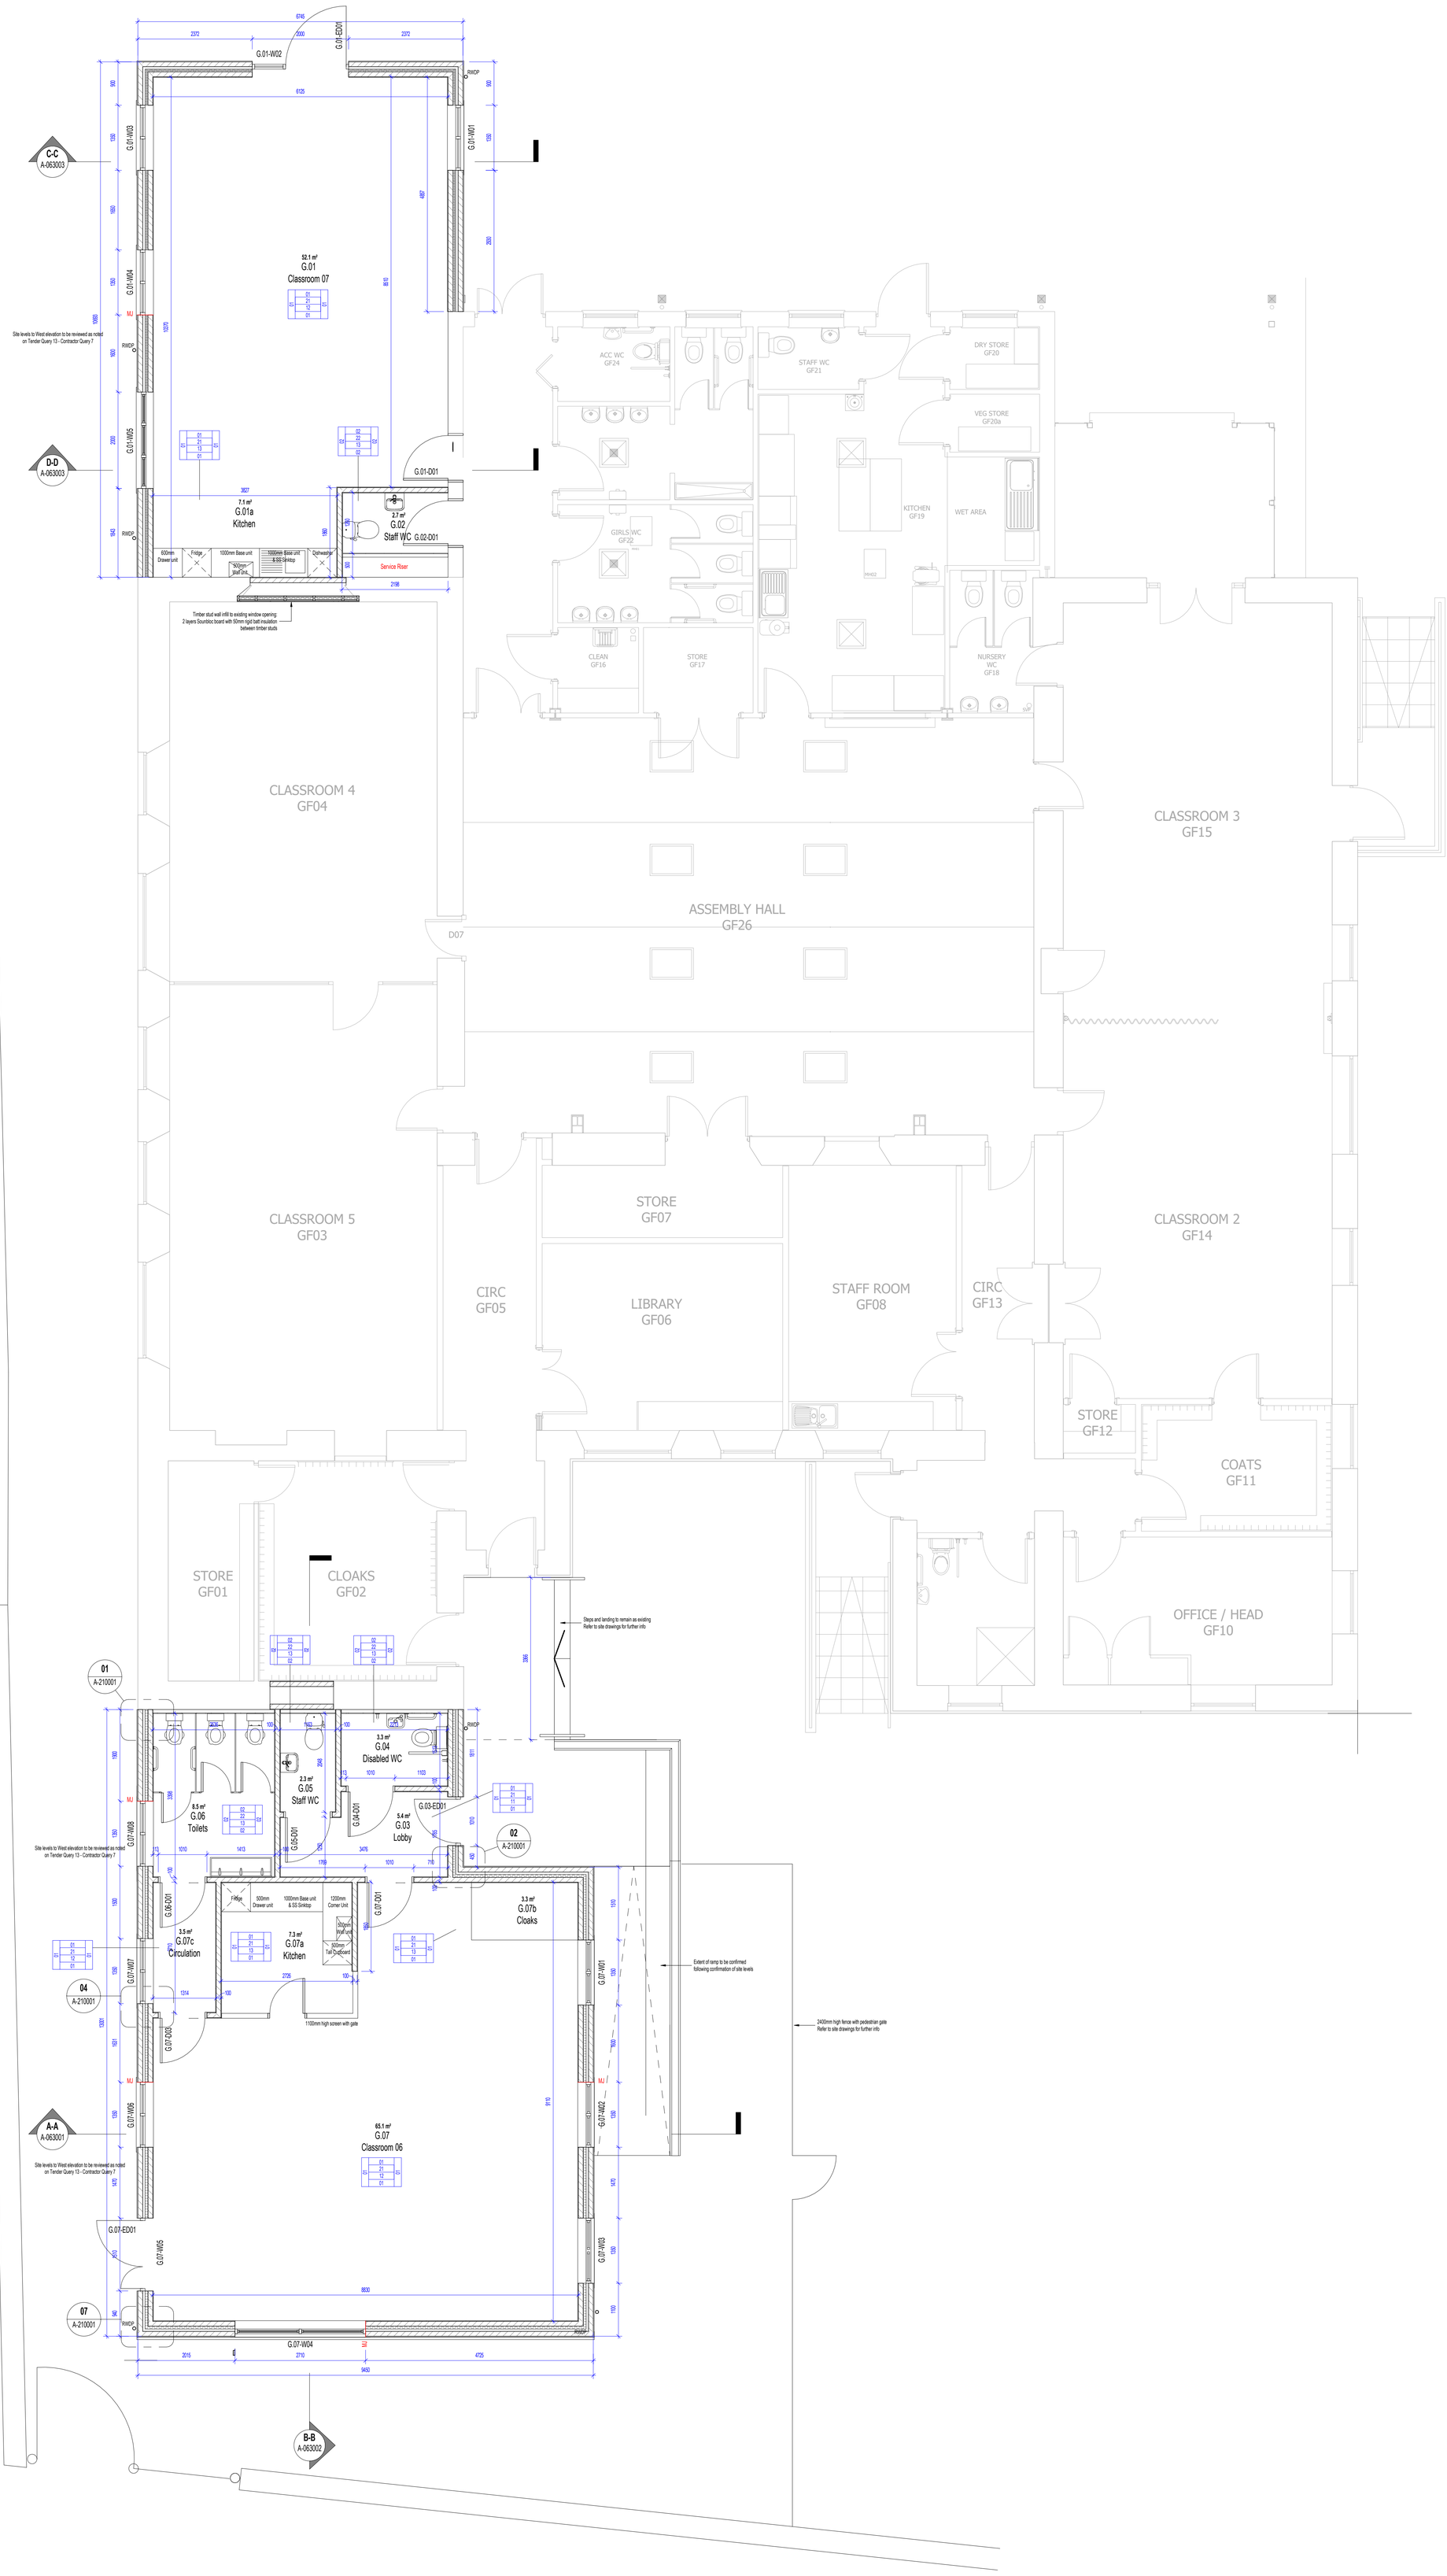

G00 - Proposed Ground
1 : 50

Print Date: 27/11/2020 16:27:18

File Name: C:_RevitLocal\YCL-LAW-XX-XX-RVT-AR-000002.rvt

P02 Classrooms amended to avoid clash with services | KJ | KJ | MWR 27/11/2020
P01 Information added. Finishes boxes completed | RE |KJ | MWR 02/10/2020
P00 First Issue | KJ |KJ | MJR 26/08/2020

REV	DESCRIPTION \| DRAWN BY \| CHECKED BY \| APPROVED BY	DATE
RIBA PLAN OF WORK 2013 WORKSTAGE	Stage 4 - Technical Design	LEVEL OF MODEL DEFINITION (LOD) LoD 4b - Coordinated Model
PURPOSE OF ISSUE - SUITABLE FOR ...	Design Intent Only	BS1192 STATUS Status S2 - Information

Jones
JONES BROTHERS (HENLLAN) LTD

Neath Port Talbot Castell-nedd Port Talbot
County Borough Council Cyngor Bwrdeistref Sirol

lawray architects penseiri

CARDIFF 029 2052 8140
LONDON 0207 138 3560
WREXHAM 01978 357 887
www.lawray.co.uk

CLIENT
Jones Brothers LTD

PROJECT TITLE
Y G G D Cwmllynfell

DRAWING TITLE
Proposed Ground Floor Plan

PROJECT No 19296
SCALE @ A0 1 : 50

DRAWING No (BS1192:2007 +A2:2016 & BS EN 6313602) PROJECT - ORIGINATOR - VOLUME - LEVEL - TYPE - ROLE - NUMBER YGC-LAW-0-G00-DFP- **A-061002** REVISION **P02**

DO NOT SCALE Any discrepancy or query concerning this drawing should be referred to the Architect

Copyright © LAWRAY LIMITED
Registered Office: Greenmeadow Springs, 1 Cae Gwyrdd, Tongwynlais, CARDIFF CF15 7AB
Reg. Co. No. 2724178, VAT Reg. No. 134 2146 06