
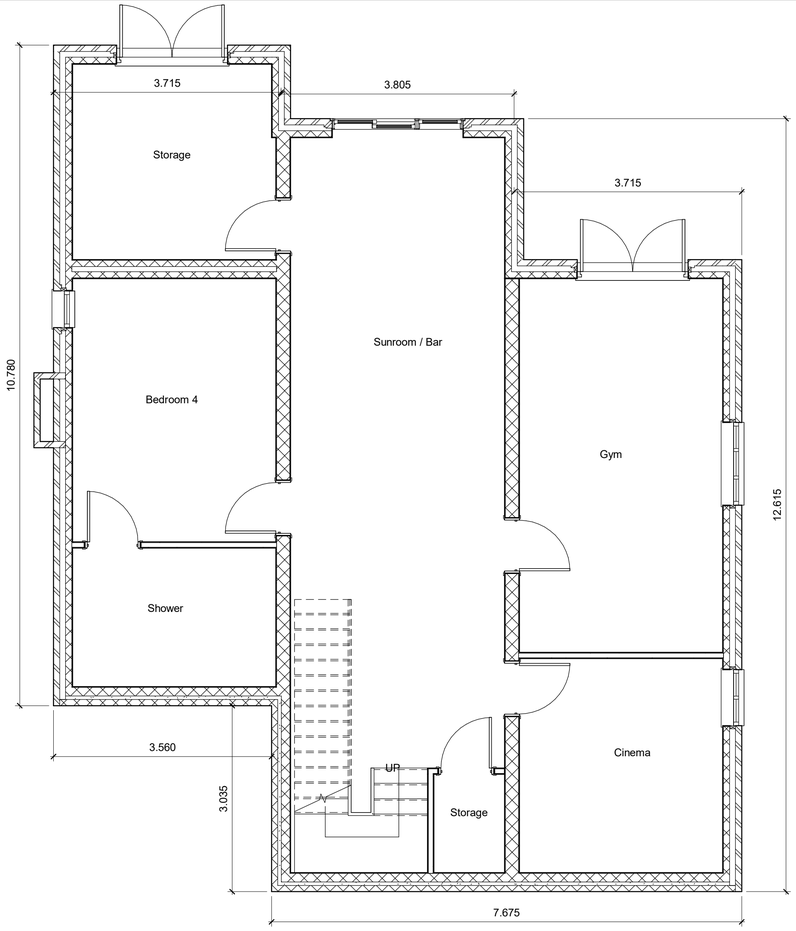


1 Basement Level
1 : 50

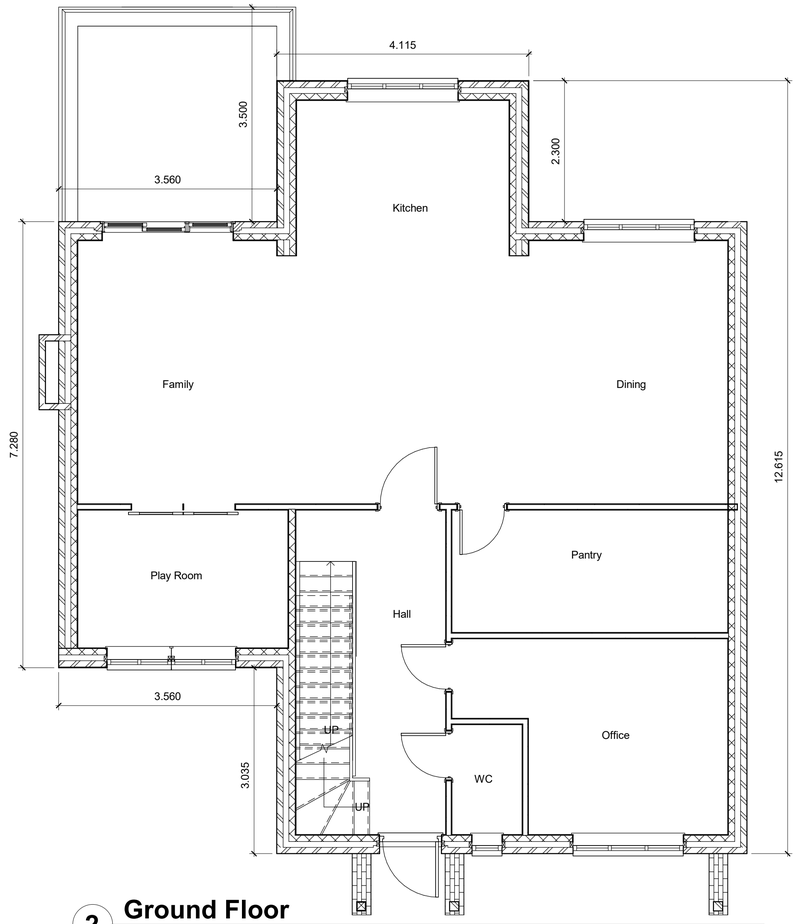

2 Ground Floor
1 : 50

3 First Floor
1 : 50

James Davies

Notes

1. All dimensions are in metres unless noted otherwise
2. All levels are metres above ordnance datum

No.	Description	Date
1	Issue for Pre App	07/11/20
2	Issue for Planning	09/12/20

Plot 22F,
Tailwyd Road,
Neath

Floor Plans

Project number	001
Date	09/12/2020
Drawn by	R.T.J
Checked by	J.D

JD - DR - 0006

A1 | Scale 1 : 50

12/12/2020 21:42:55