2.1.1
(AS)
Plot 28-29

2.1.1
(OPP)
Plot 30-31



2.1.1
(AS)
Plot 28-29

FRONT


SIDE

2.1.1
(OPP)
Plot 30-31

2.1.1
(AS)
Plot 28-29




2.1.1
(OPP)
Plot 30-31

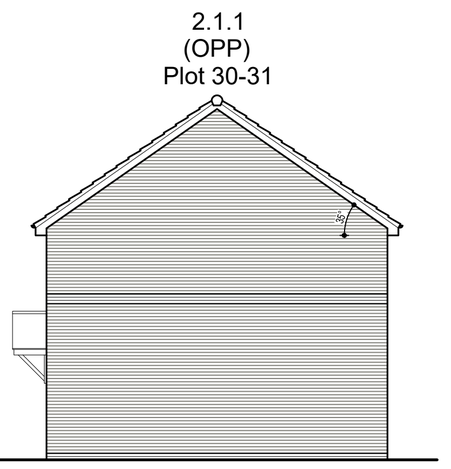


REAR

SIDE

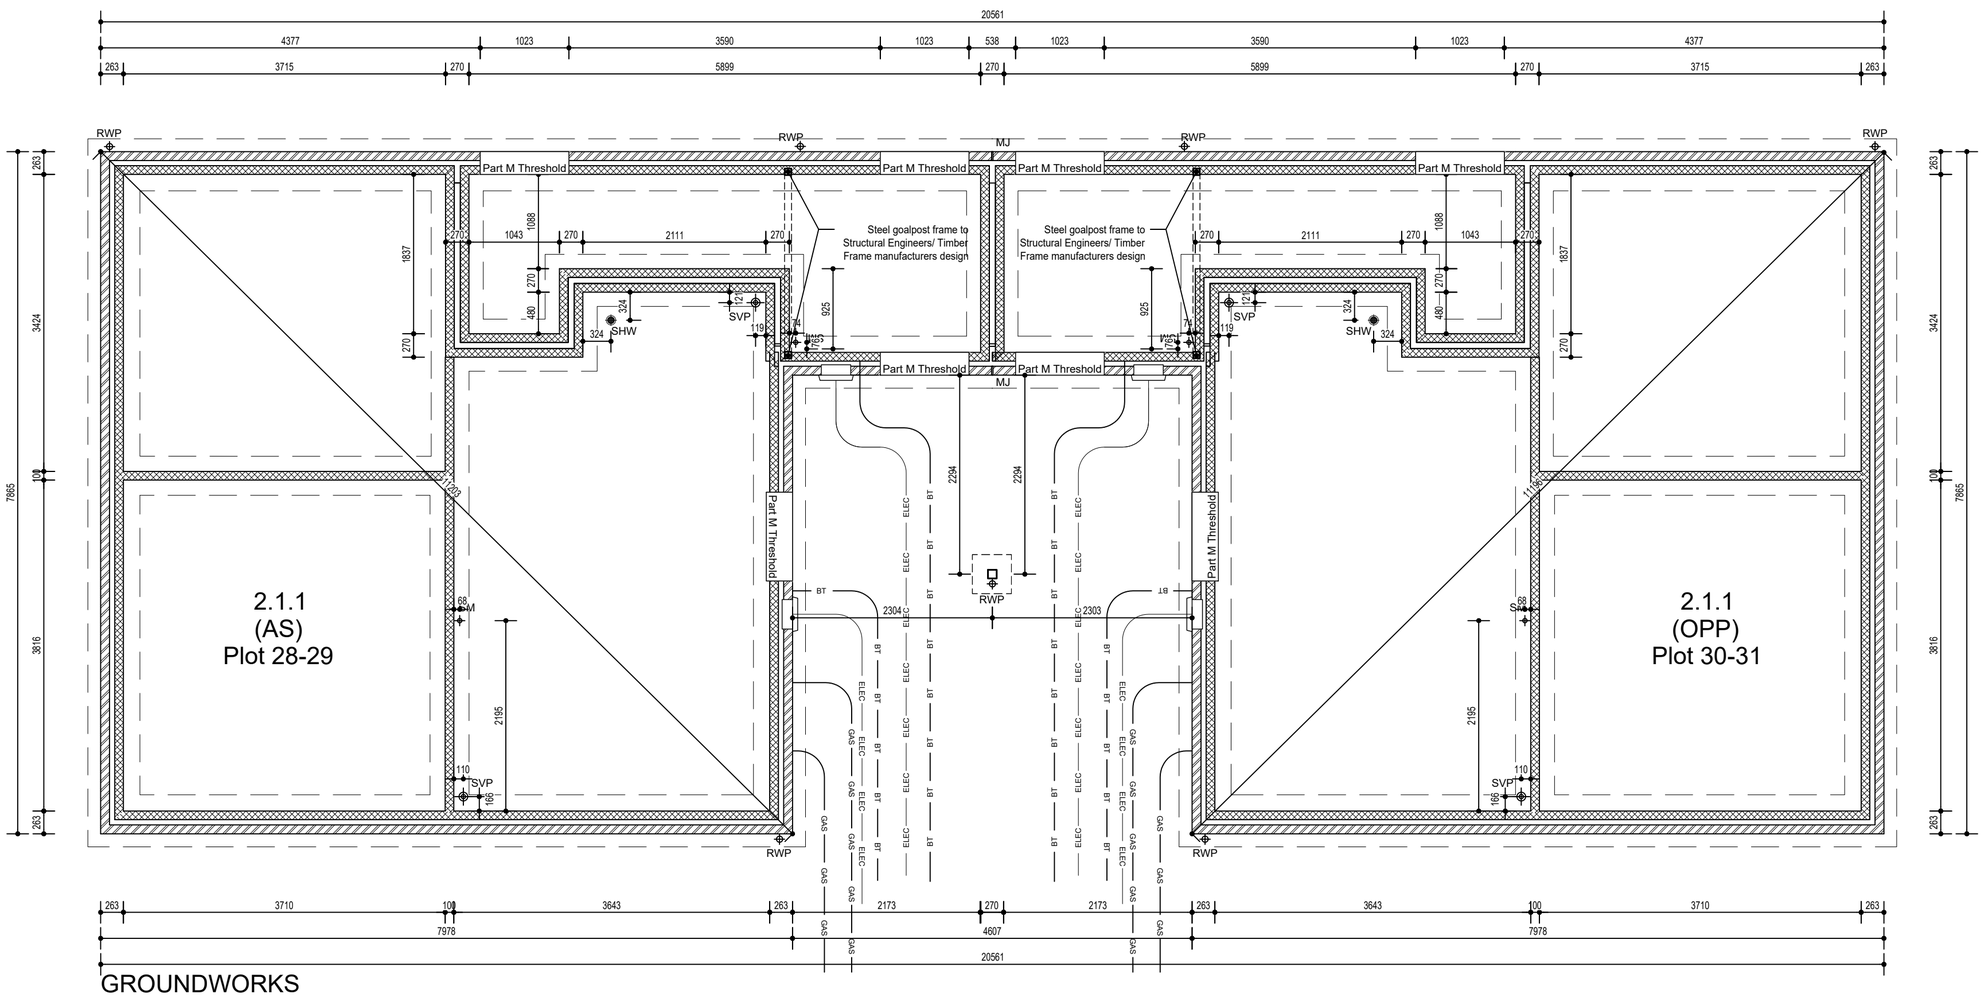

GROUNDWORKS

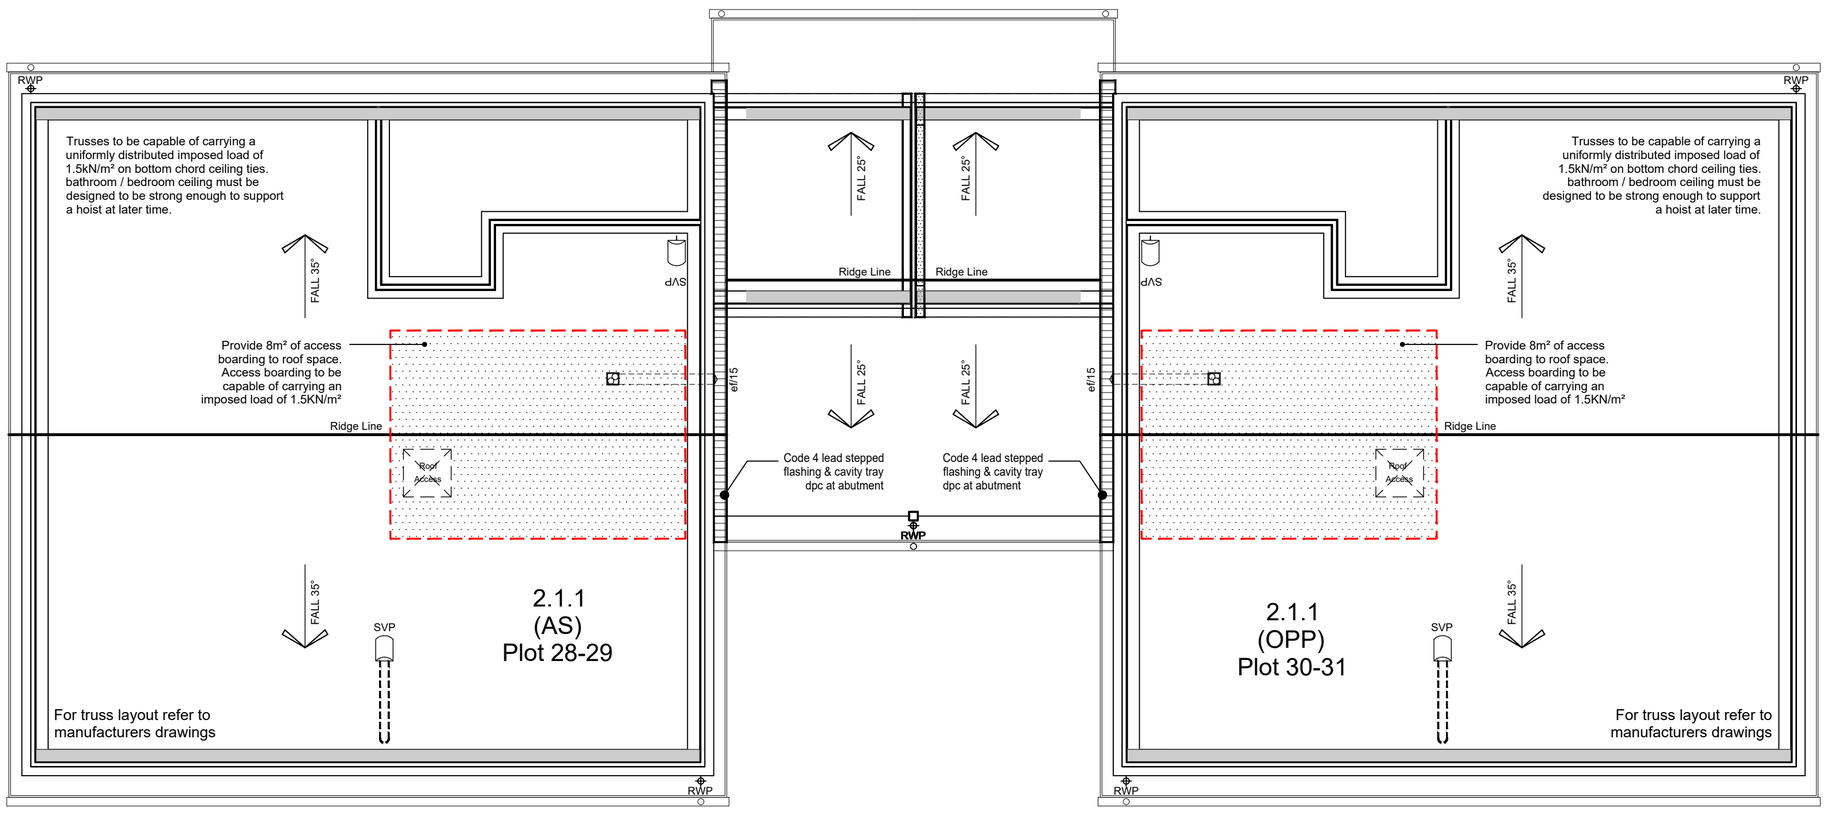

REV.	DESCRIPTION	DATE
E	RECON STONE HEADS REPLACED WITH BRICK SOLDIER COURSE	02.11.20
D	EXTERNAL WALL SETTING OUT AMENDED TO SUIT 100MM THICK INTERNAL SKIN	12.10.20
C	HOUSETYPE CODE CORRECTED	09.07.20
B	GENERAL NOTE CORRECTED.	05.02.20
A	CANOPY CORRECTED.	05.02.20

CLIENT

morganstone
constructing the future

JOB TITLE
PARC NEWYDD, NEATH
PLOTS 28-31

DRAWING TITLE
ELEVATIONS, GROUNDWORKS &
ROOF PLAN

SCALE	DATE	DRAWN BY
1:50 @ A1	JUNE 2019	HAL

DRAWING NO. 1888/BL06/01

REVISION E

MOVEMENT JOINT POSITIONS TO BE CONFIRMED BY ENGINEERS PRIOR TO COMMENCEMENT OF WORKS

NOTE FOR FLOOR LEVELS REFER TO ENGINEERING LAYOUT

THIS DRAWING IS TO BE USED FOR SETTING OUT AND ELEVATION TREATMENT PURPOSES ONLY. **REFER TO INDIVIDUAL HOUSE TYPE DRAWINGS FOR ADDITIONAL INFORMATION.** PRIOR TO COMMENCEMENT OF ANY WORKS THE SITE MANAGER/AGENT TO VERIFY ALL HANDINGS ETC AND ANY DISCREPANCIES TO BE IDENTIFIED AND REPORTED TO BOTH MORGANSTONE & HAMMOND ARCHITECTURAL LTD FOR AMENDMENT

PARC NEWYDD, NEATH - PLOTS 28-31 - BLOCK PLAN 06

hammond
Architectural Ltd
10 Gold Tops
Newport
NP20 4PH
t. 01633 844970
e. info@hammond-ltd.co.uk
www.hammond-ltd.co.uk

© Hammond Architectural Limited 2017
Figured dimensions must be taken in preference to scaled dimensions and any discrepancies are to be referred to Hammond Architectural Ltd. Contractors, subcontractors and suppliers must verify all dimensions on site before commencing any work or making any workshop drawings.