


PROPOSED FRONT ELEVATION

Electrically operated, remote control sectional Roller Garage door with White frame and Blue door to match existing doors/windows



PROPOSED REAR ELEVATION

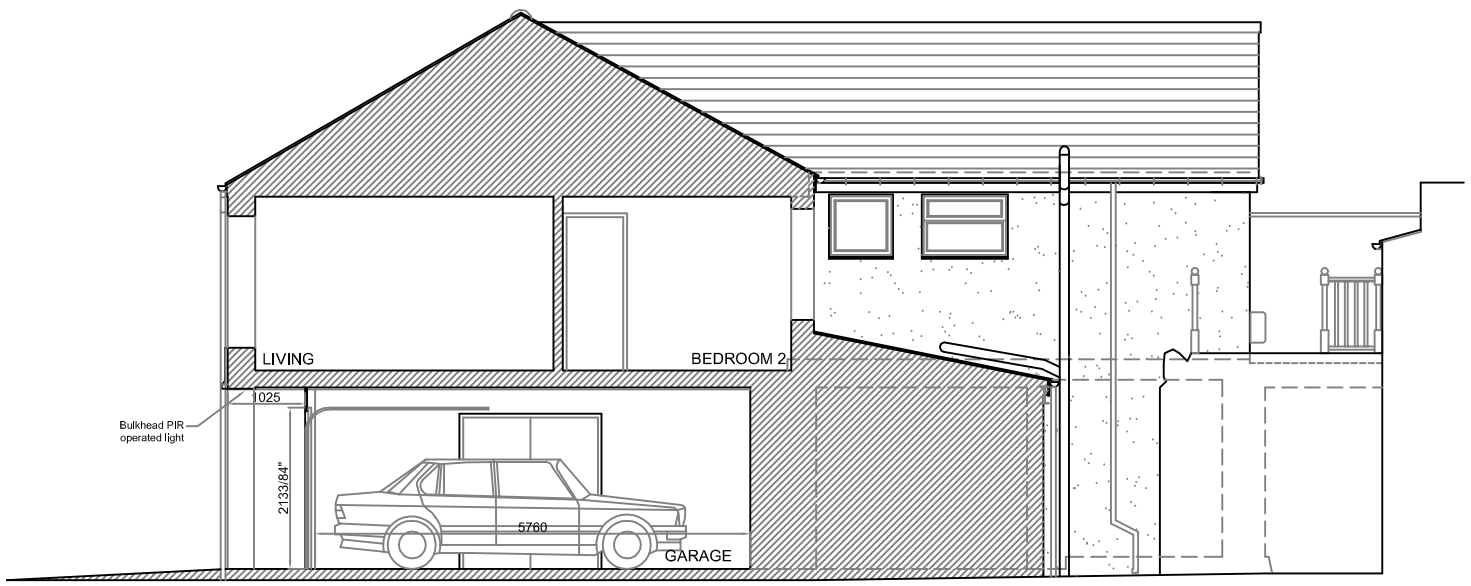

PROPOSED RH SIDE ELEVATION

Rev	Description	Date
A	Elevations amended as advised.	06/01/21

07800 789453
01639 282789
caroline@seagreydesign.co.uk
www.seagreydesign.com
design for: extensions / house renovations / conversions

SEAGREY

Site

TERRY CASEY

28 WERN ROAD

YSTALYFERA, SWANSEA SA9 2LY

Dwg Title

PROPOSED BUILDING

ELEVATIONS

GENERAL ARRANGEMENT

Drawn By:	Date:
CLG	08/10/2020
Scale: 1:100 @ A3L	Dwg No: 20-313P/106

REV A