
E




FRONT ELEVATION FACING ACCESS ROAD
SCALE 1:50

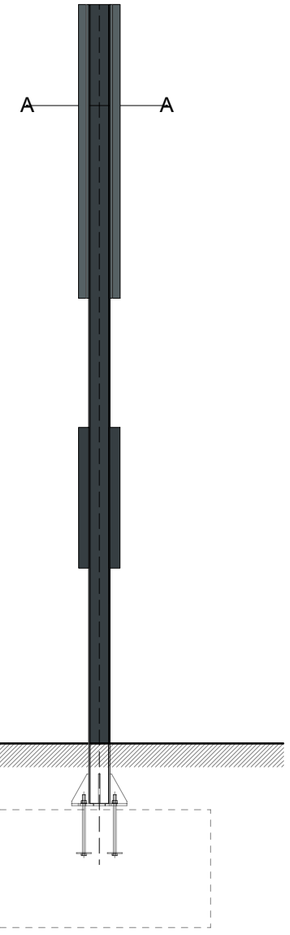

SIDE ELEVATION
SCALE 1:50

0 1.0 1.5 2.0 2.5 M

Scale 1:50 @A3

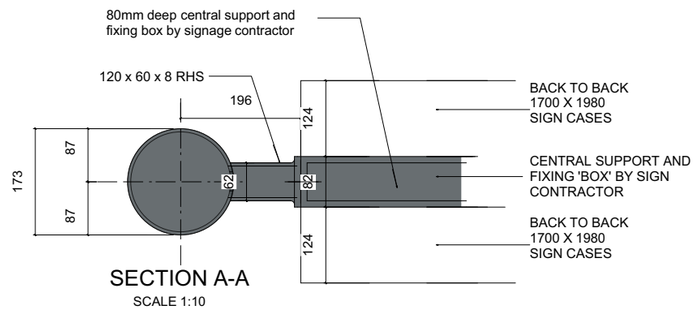

SECTION A-A
SCALE 1:10

0 0.1 0.3 0.5 M

Scale 1:10 @A3

DOUBLE FACED DOUBLE POST MOUNTED SIGN

1no: 2470 x 2070mm (8507 LED Type) fixed back to back on central support "box". Letter height 360mm text width 1280mm.

Central support "box" to be supplied and installed by sign contractor to match sign exactly in size and profile and to be aluminium and finished RAL 7016 Anthracite to match sign.

Site Entrance Sign 6.0m from ground level to top of sign and posts. 3530mm from ground level to underside of logo sign.

Steel sign posts by sign contractor or canopy contractor, galvanised and coated RAL 7016 Anthracite.

High quality fabricated aluminium signcases, finished RAL 7016 Anthracite. Sign panel is Polycarbonate with screen-printed 5 colour foil logo.

Signs fully internally illuminated by LED.

No cables or junction boxes to be visible above ground level or fixed to sign.

Foundation and steelwork design shown in accordance with Structural Engineers requirements.

OPENING HOURS SIGN

Lower 'showcase' sign by signage contractor including fixing 'wings' bolted to posts. Opening Hours visable on entry to site

ALDI LOGO SIGN CANDELA INFORMATION

colour	cd / m2	allowance +/-
yellow pantone 1235	92	10%
orange pantone 021	60	12%
red warm red	28	12%
darkblue pantone 287	2,2	5%
lightblue pantone 638	15	5%
white	108	5%

Kendall Kingscott
Chartered Architects
Chartered Building Surveyors
Interior Designers
CDM Services
Glentworth Court, Lime Kiln Close
Stoke Gifford, Bristol BS34 8SR
+44 (0)117 931 2062
www.kendallkingscott.co.uk

Rev	Date	By	Ap	Note
P1	25/02/21	KH	JS	Drawing Issue

Project: Aldi, Abbey Road, Neath.
Ad Consent

Drawing Title: Double Pole Signage Detail

Client: Aldi Stores Ltd.

Project Number: 190487-1602
Drawing Number:
Revision: P1

Scale: VARIES
Paper Size: SO A3
Filename: 190487 Advert Consent v2020.vwx
Date: 25/02/21
Drawn: JC
Checked: JS
Purpose/Status: PLANNING

© Copyright
Do not scale this drawing
Check all dimensions and levels on site
Only to be used on the site for which designed. The electronic transmission of designs/information contained in this drawing is carried out entirely at the User's risk and Kendall Kingscott Ltd. will have no liability for any errors or inaccuracies arising therefrom. The production of amended or updated information from the said designs/information by the User is entirely the responsibility of the User and Kendall Kingscott Ltd. shall have no responsibility in respect thereof whatsoever.