




PROPOSED SIDE ELEVATION
Scale 1:100

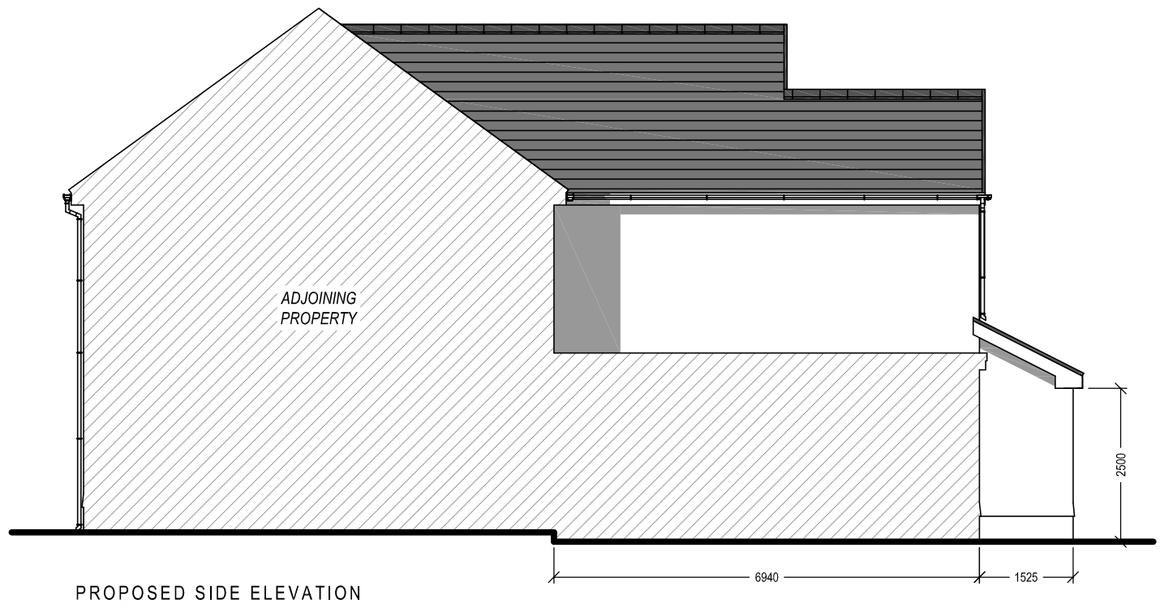


PROPOSED REAR ELEVATION
Scale 1:100

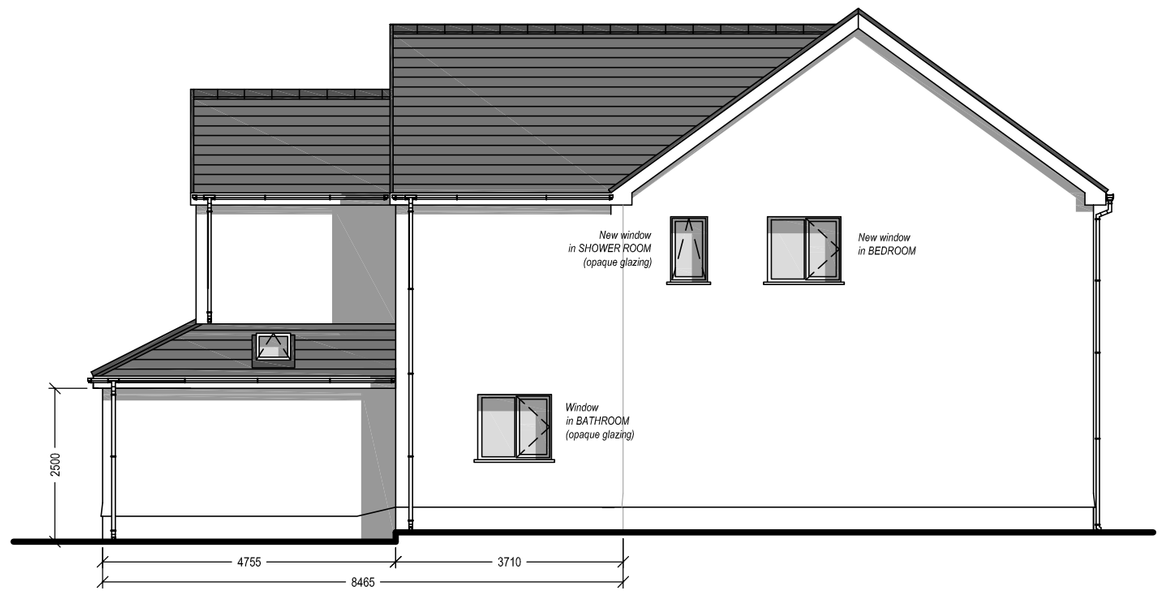

PROPOSED SIDE ELEVATION
Scale 1:100

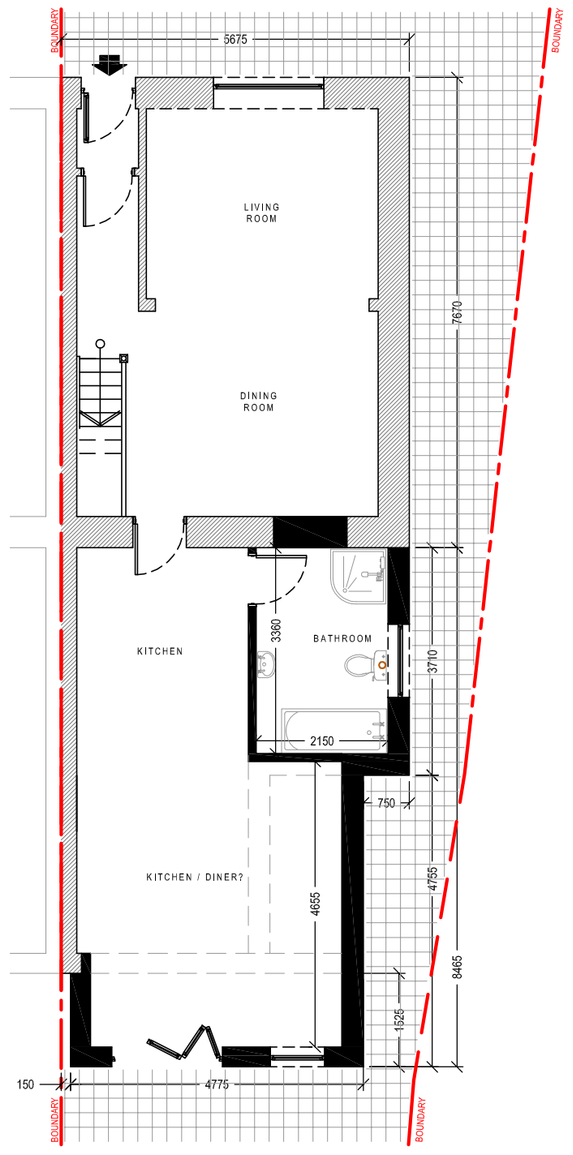

PROPOSED GROUND FLOOR PLAN
Scale 1:100

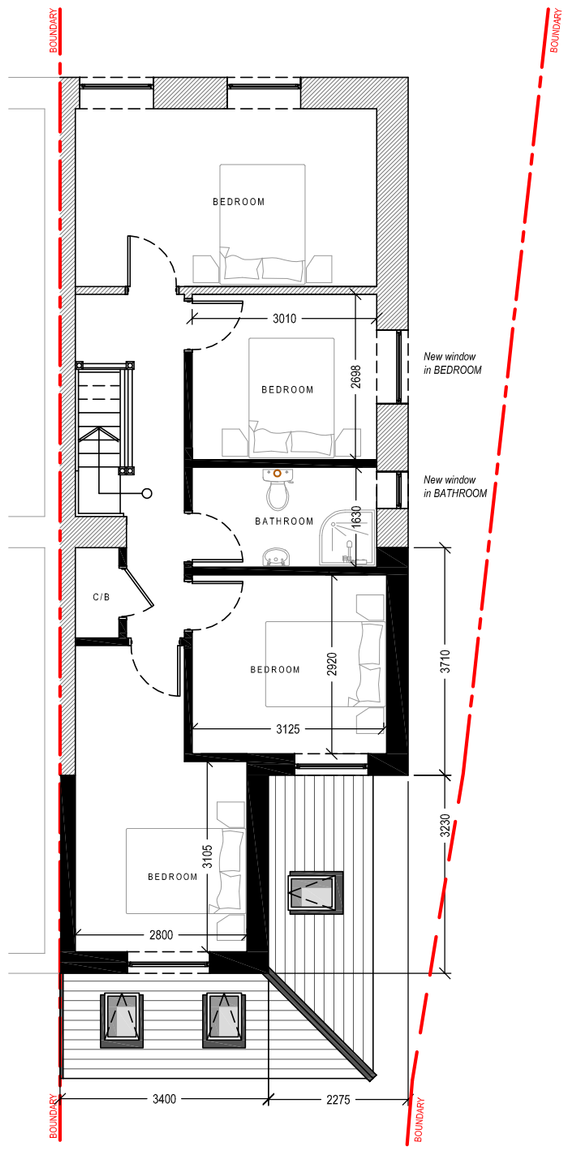

PROPOSED FIRST FLOOR PLAN
Scale 1:100

Client:

Mr & Mrs. Evans
74 Main Road
Crynant
Neath

Project Title:

PROPOSED FIRST FLOOR REAR EXTENSION , SINGLE STOREY LEAN-TO & ADDITIONAL FLOOR TO DETACHED OUTBUILDING TO REAR GARDEN

General Notes:

1. Do not scale from this drawing, take figured dimensions only.
2. Dimensions are tm millimeters unless otherwise stated.

Drawing Issue:

PLANNING

Drawing Title:
PROPOSED ELEVATIONS & FLOOR PLANS

Drawing No:	004	Revision:	A
Date:	19-02-2021	Revised:	30-03-2021
Scale(s):	1:100	Paper Size:	A2

Cwm Planning & Design Ltd.
(architectural and Draughting Services)