
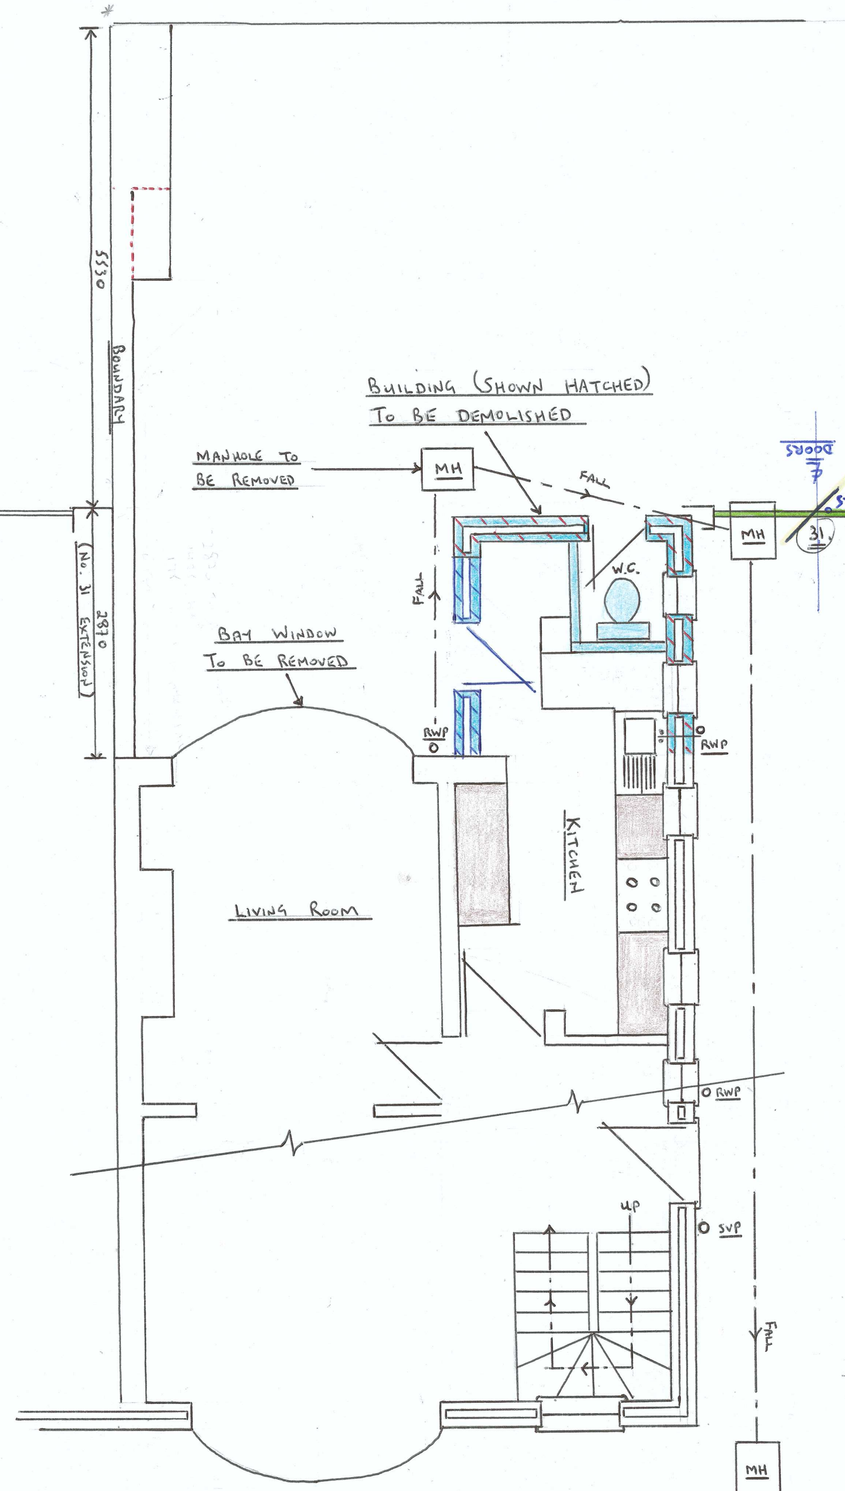



EXISTING GROUND FLOOR PLAN

1:50

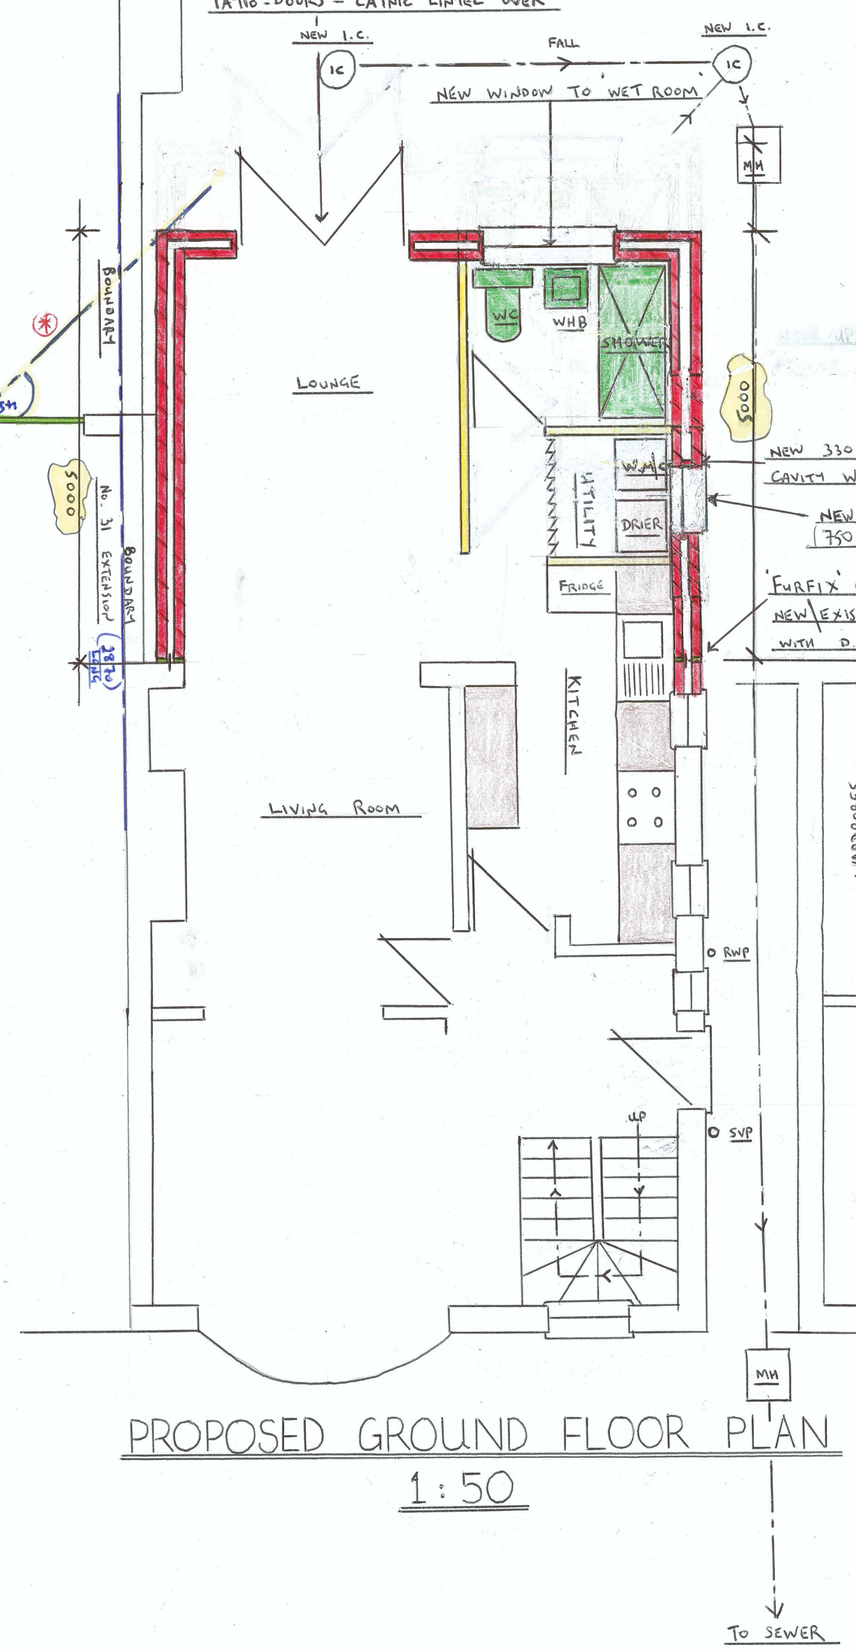


PROPOSED GROUND FLOOR PLAN

1:50

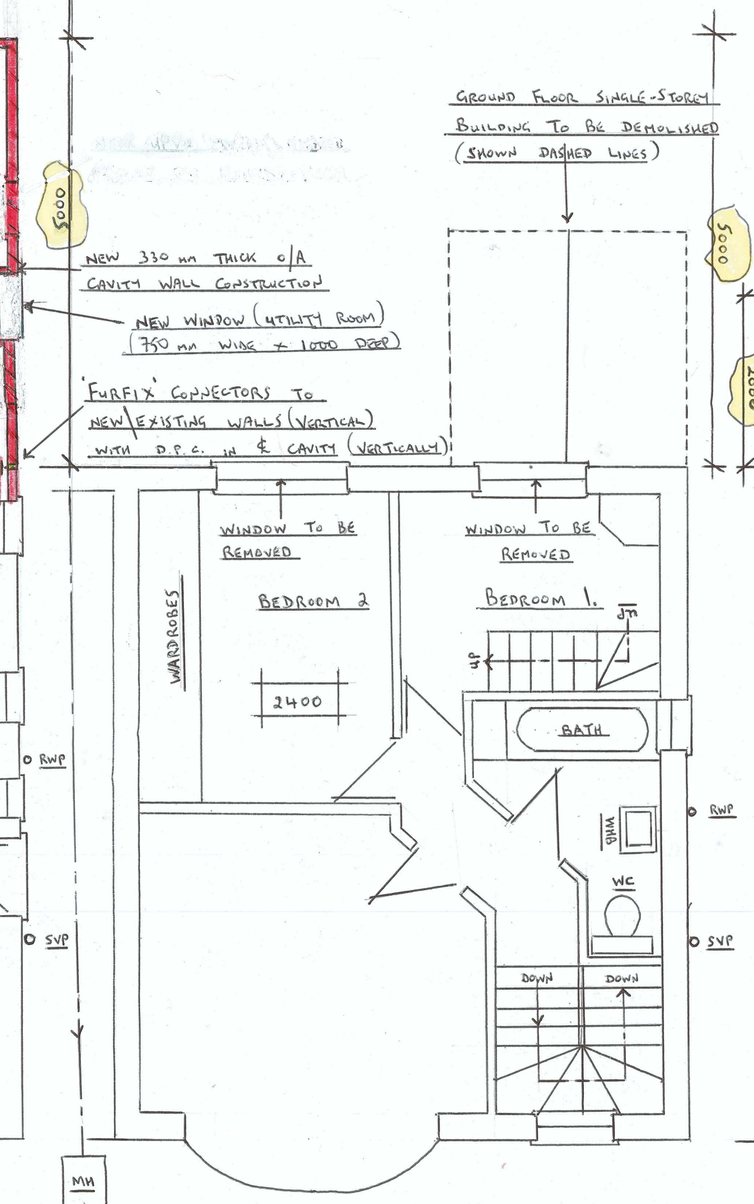


EXISTING 1ST FLOOR PLAN

1:50

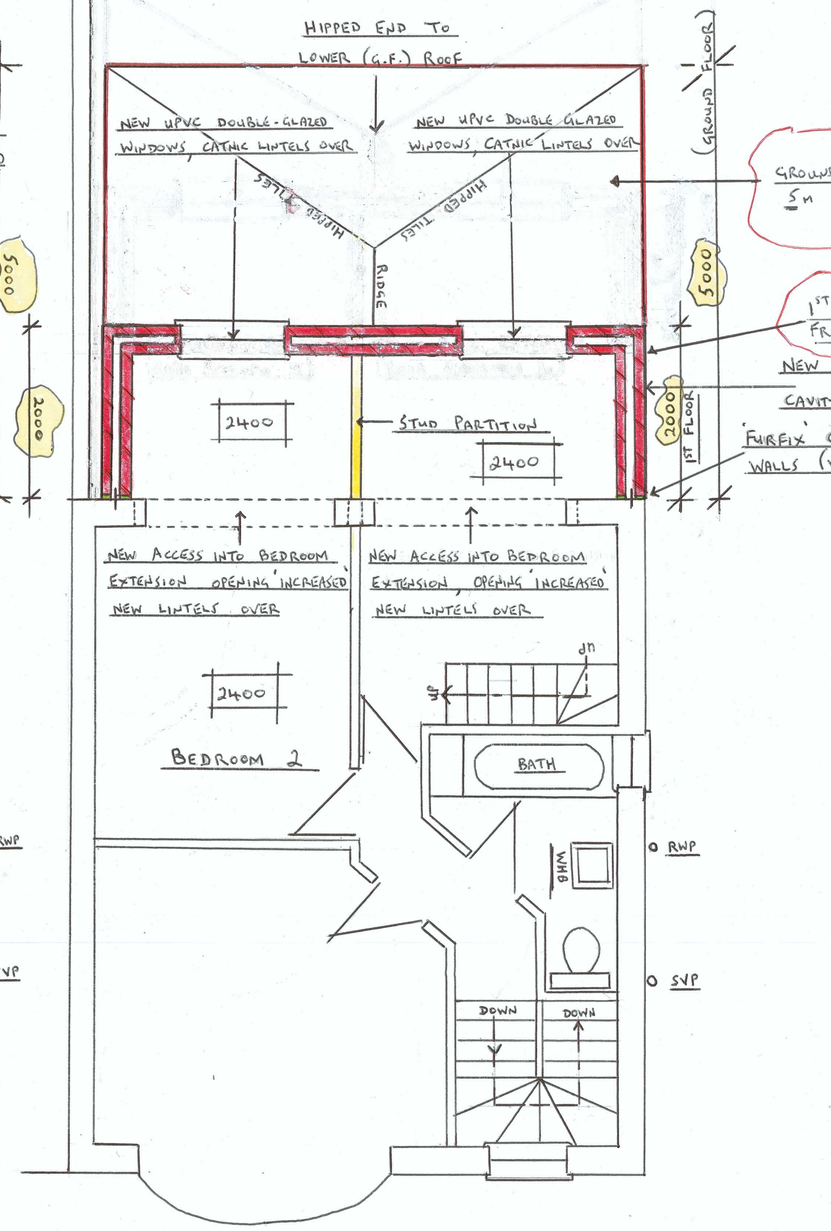

PROPOSED 1ST FLOOR PLAN

1:50

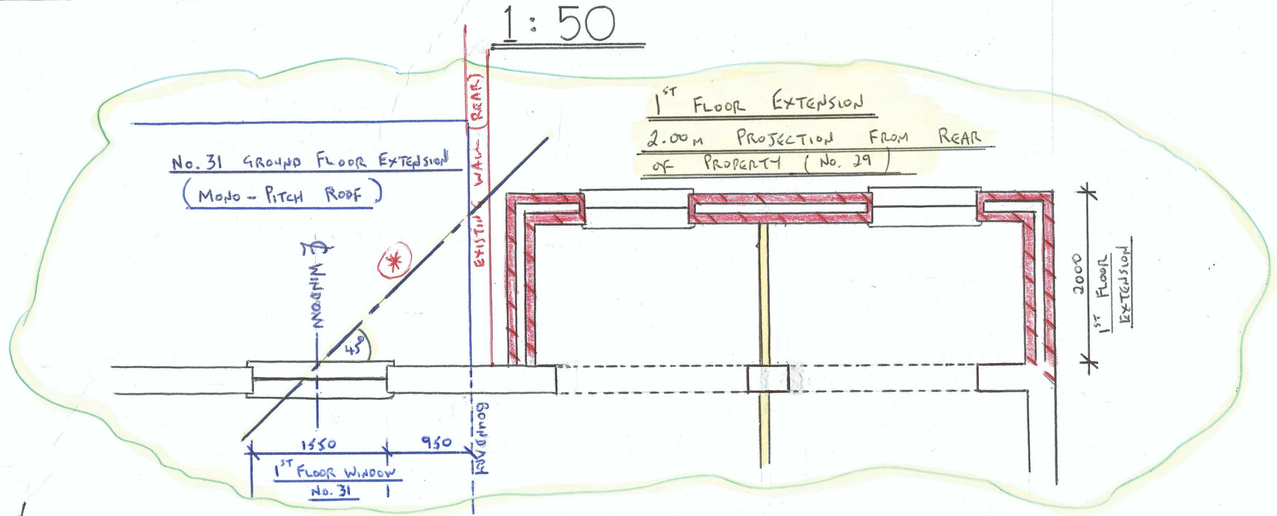

PROPOSED TWO-STOREY REAR EXTENSION: LOUNGE, UTILITY-ROOM/WET-ROOM - GROUND FLOOR 2 No. BEDROOM EXTENSIONS FIRST-FLOOR (REAR) AT 29 HAWTHORN AVENUE, CIMLA, NEATH SA11 3NW

FOR MR. & MRS. P. A. McATEER

SCALE : 1:50

SHEET 2 OF 2