

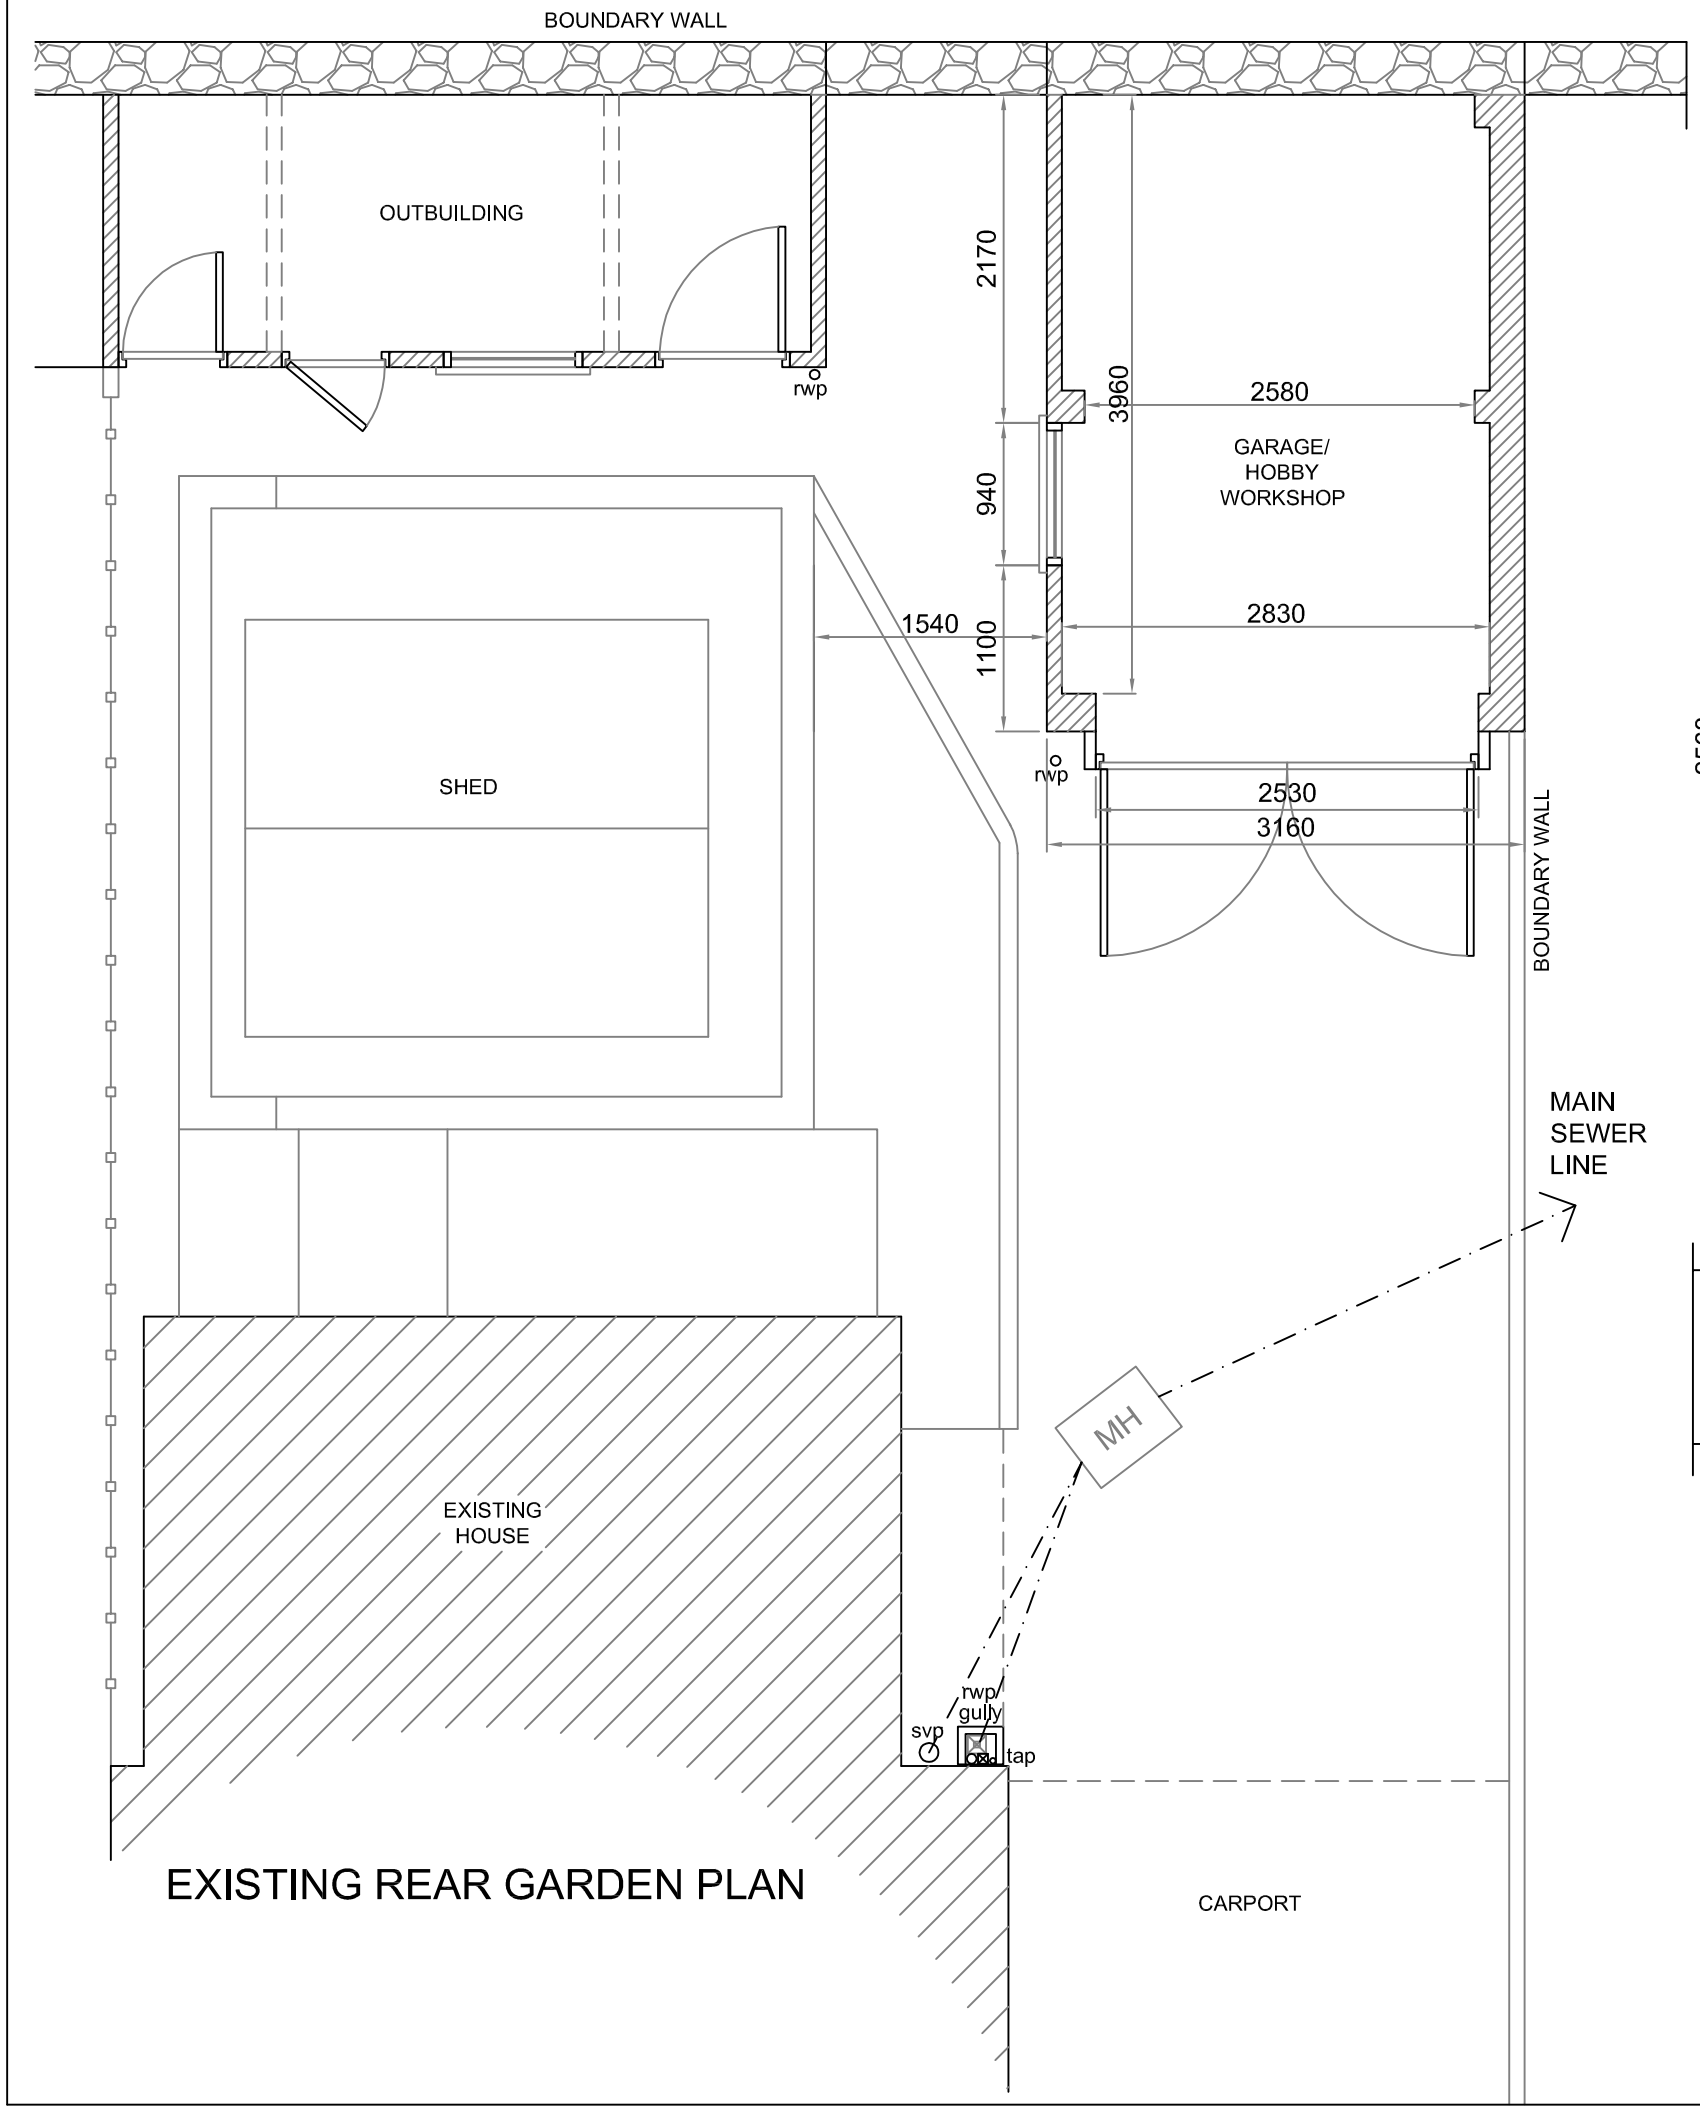



EXISTING REAR GARDEN PLAN

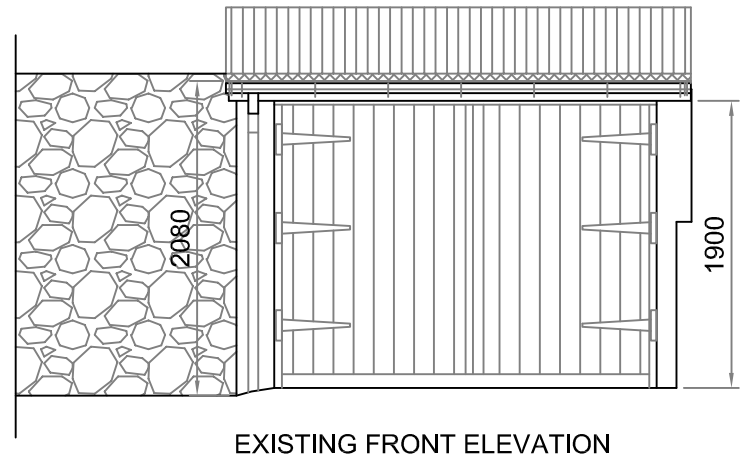


EXISTING FRONT ELEVATION

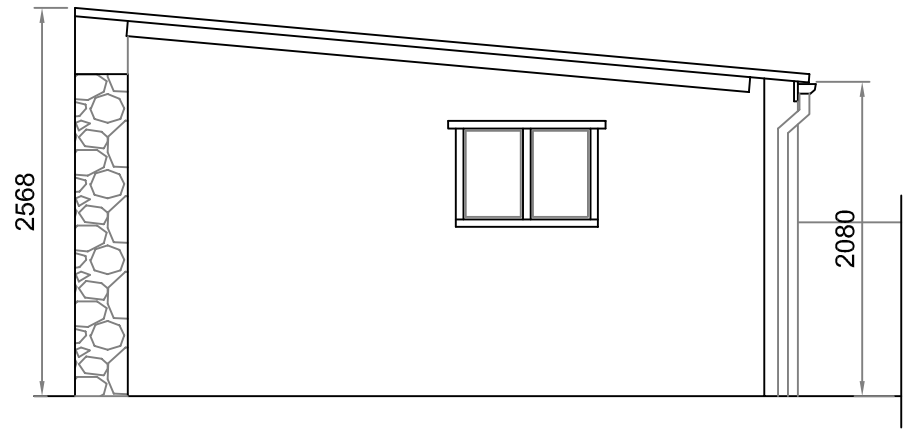

EXISTING SIDE ELEVATION

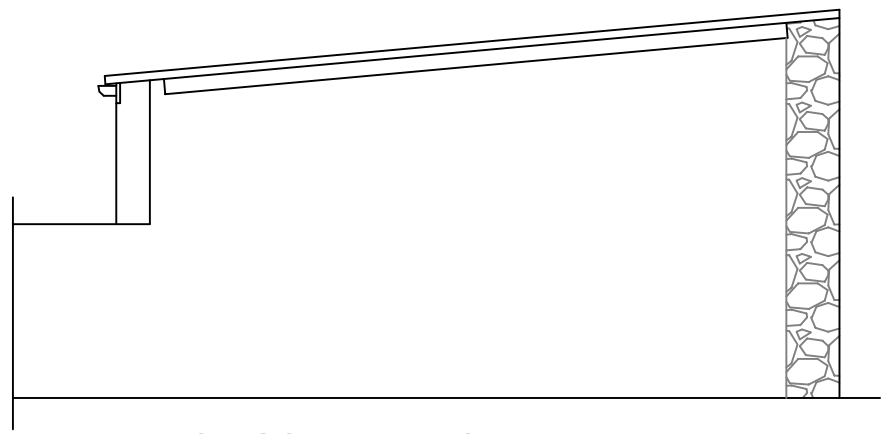

EXISTING SIDE ELEVATION

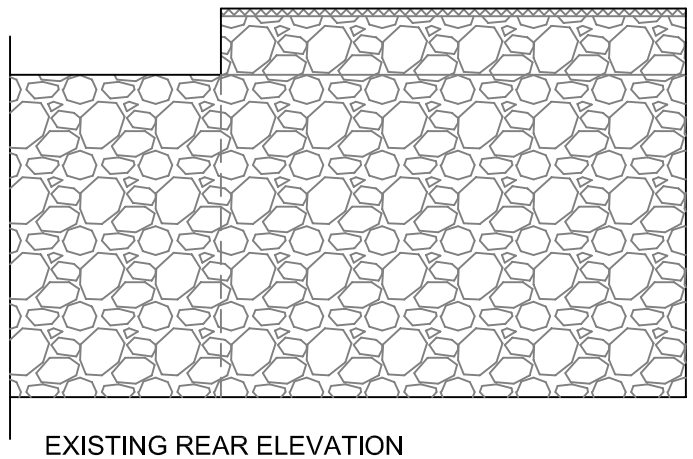

EXISTING REAR ELEVATION

Rev	Description	Date

07800 789453
01639 282789
carolineg@seagreydesign.co.uk
www.seagreydesign.com
design for: extensions / house renovations / conversions

SEAGREY

Site

STEVE & HELEN TANNER
54 DEPOT ROAD
CWMAVON, PORT TALBOT SA12 9BA

Dwg Title

EXISTING GARAGE
PLAN & ELEVATIONS
GENERAL ARRANGEMENT

Drawn By:	Date:
CLG	11/05/2021
Scale: 1:50 @ A3L	Dwg No: 21-344G/101

REV