Project Management Initials: Designer: Designer Checked: Checker Approved: Approver Drawn By: Author ISO A1 594mm x 841mm

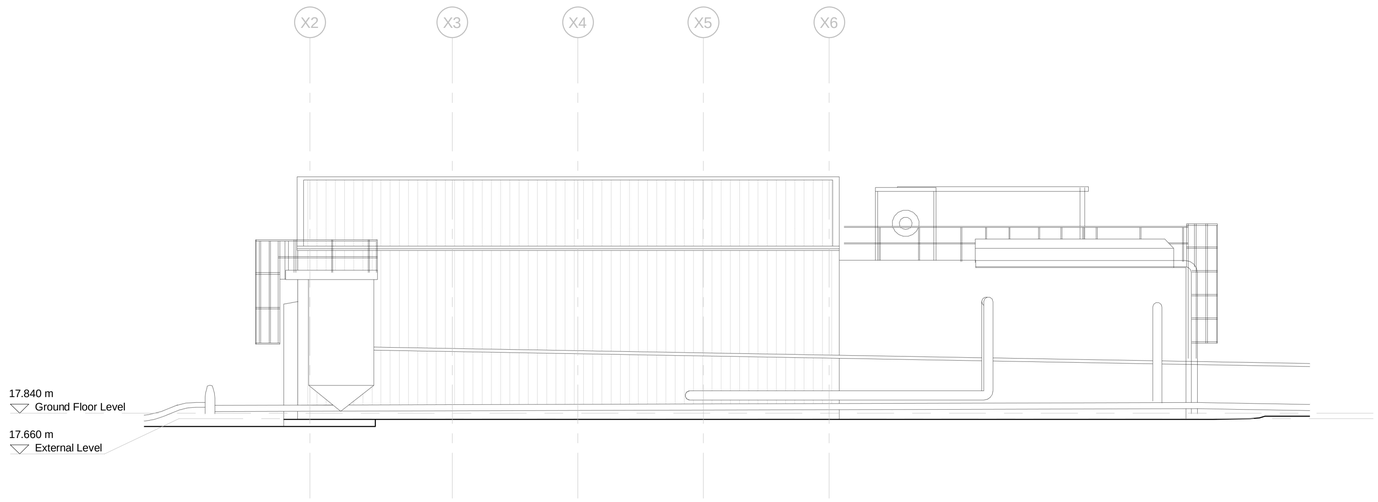

East Elevation - As Existing

SCALE: 1 : 100

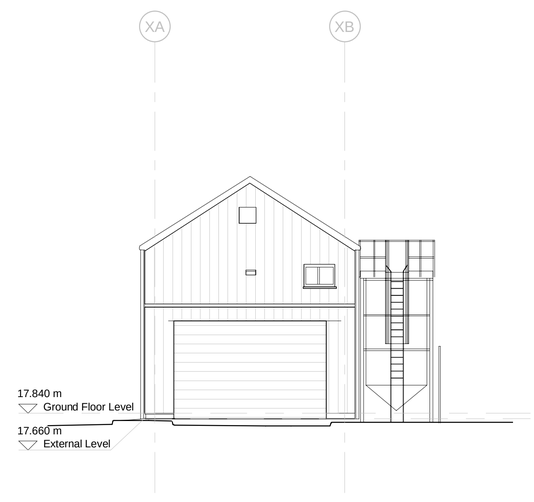

South Elevation- As Existing

SCALE: 1 : 100

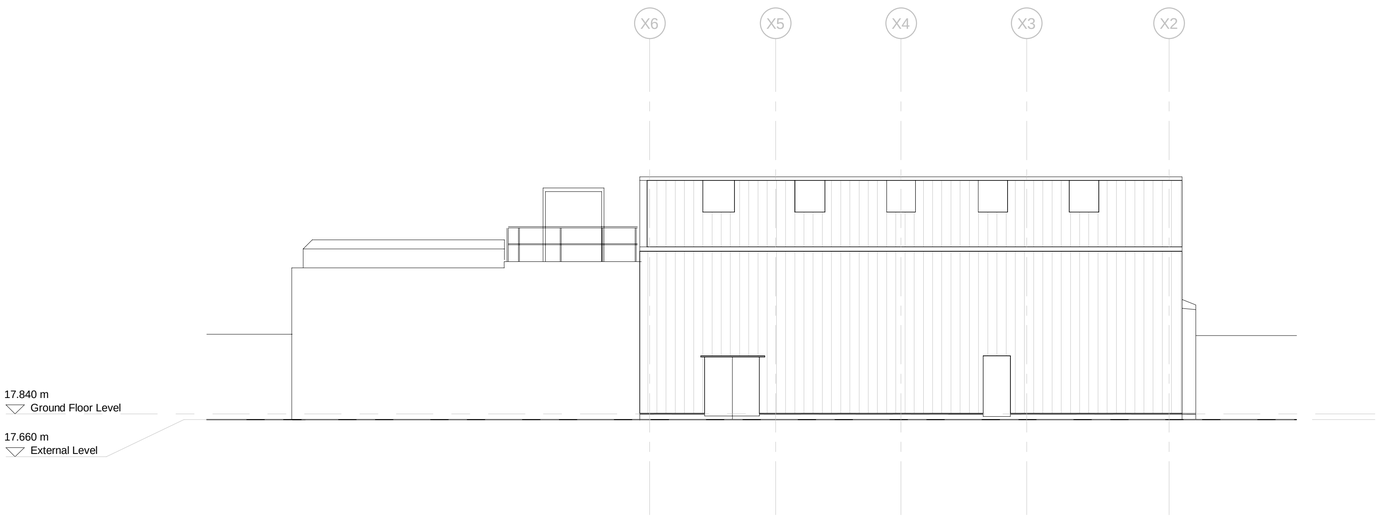

West Elevation - As Existing

SCALE: 1 : 100

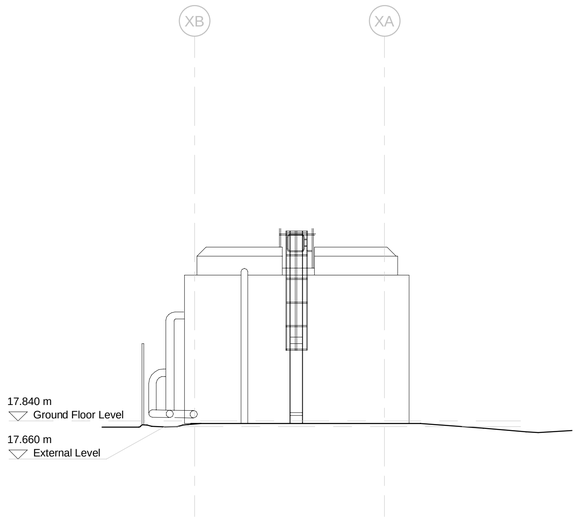

North Elevation - As Existing

SCALE: 1 : 100

This drawing has been prepared for the use of AECOM's client. It may not be used, modified, reproduced or relied upon by third parties, except as agreed by AECOM or as required by law. AECOM accepts no responsibility, and denies any liability whatsoever, to any party that uses or relies on this drawing without AECOM's express written consent. Do not scale this document. All measurements must be obtained from the stated dimensions.

AECOM

Project

Ynysarwed Welfare Building

Client

The Coal Authority

The Coal Authority
Consultant

AECOM
4th Floor, Bridgewater House
Whitworth Street
Manchester
M1 6LT
United Kingdom
Fax +44 (0)161 907 3559
Tel +44 (0)161 907 3500
www.aecom.com

Notes

Planning

Issue/Revision

Rev.	Date	Description	Drn/Chk/Apr
P2	07/10/20	Issued for Planning	DF/MMcI/TB
P1	17/07/20	Issued for information	DF/MMcI/TB

Key Plan

Suitability Status

S0 - Initial Status

Project Number

60624809

Sheet Title

Elevations - As Existing

Sheet Number

MWTS-AEC-YN-ZZ-DR-A -3633

Scale: 1 : 100@A1 **Rev:** P2