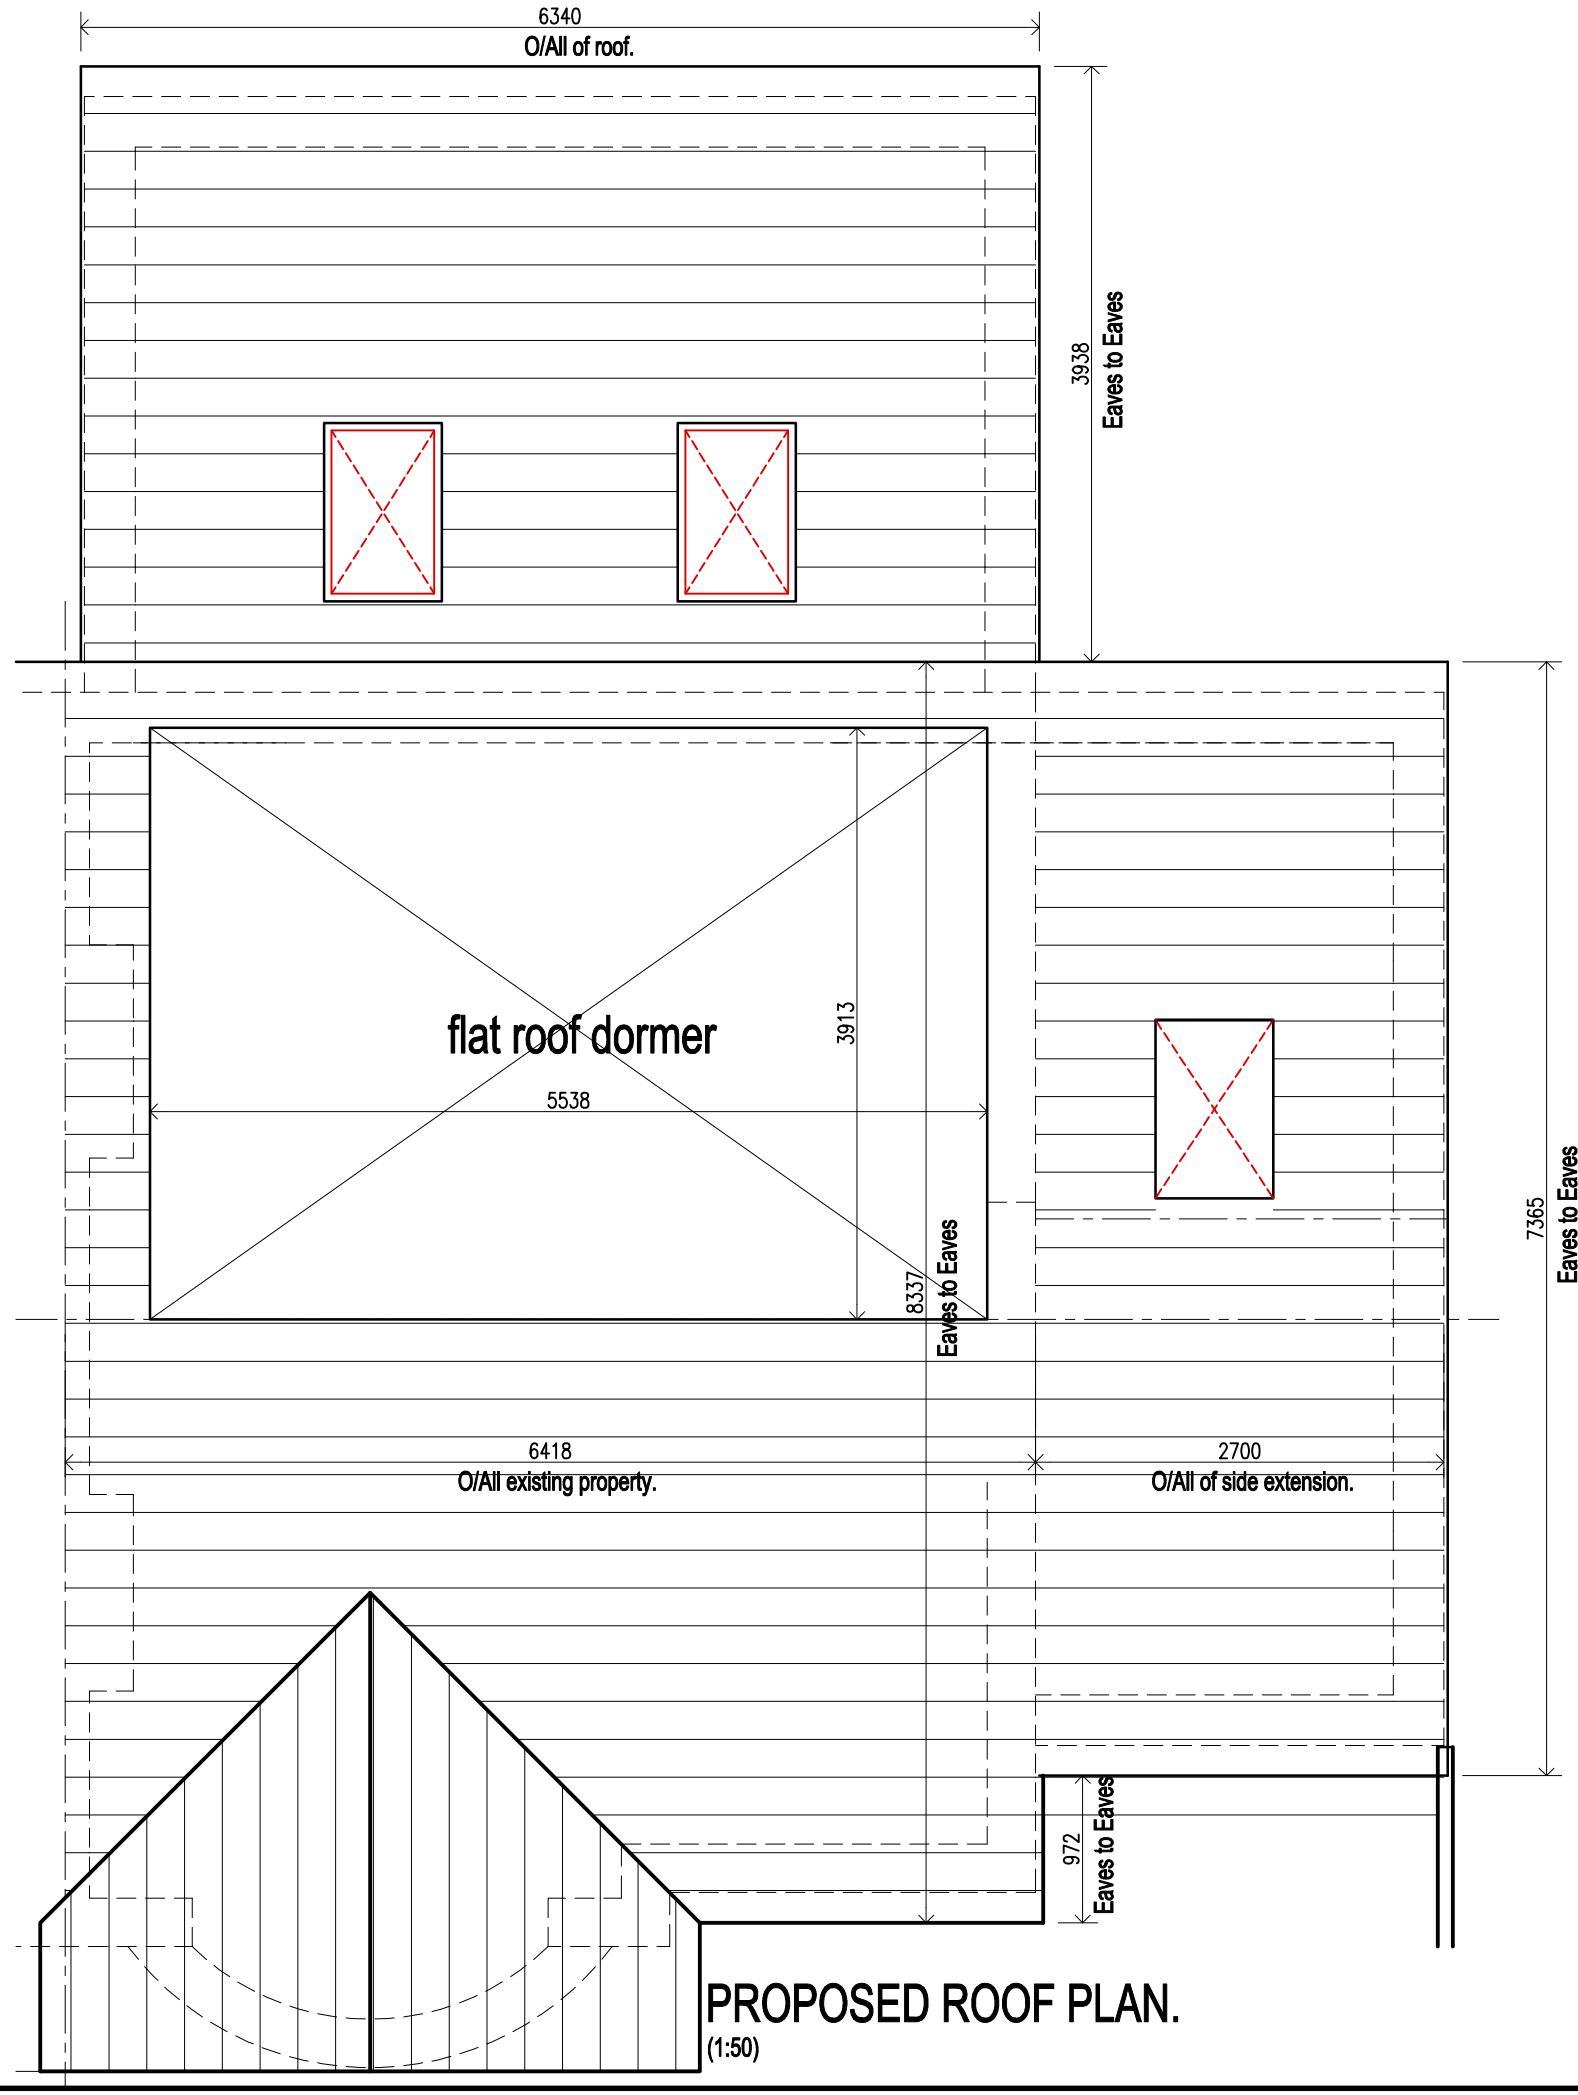


PROPOSED ROOF PLAN.
(1:50)

CLIENT

MR & MRS COLIN NOON

job title

PROPOSED SINGLE STOREY REAR @ DOUBLE STOREY SIDE & LOFT CONVERSION @ 169, MARGAM ROAD. PORT TLABOT SA13 2AB

drawing title

PROPOSED ROOF PLAN

job No:	drawing No:	scales:
21.39	10	1:50 @A3