
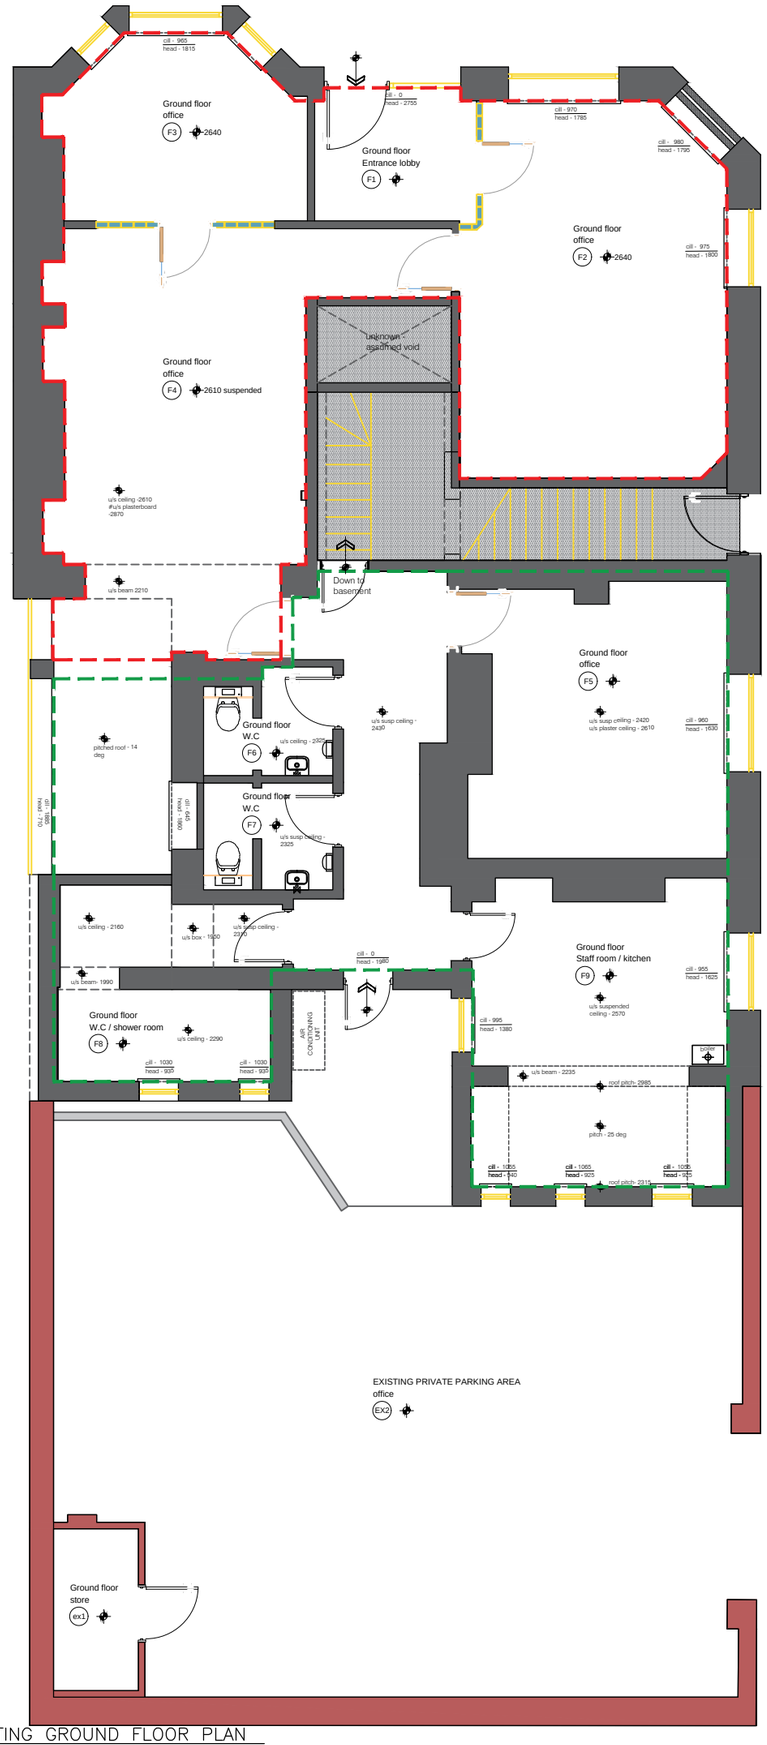


01 EXISTING GROUND FLOOR PLAN
SCALE: 1:100

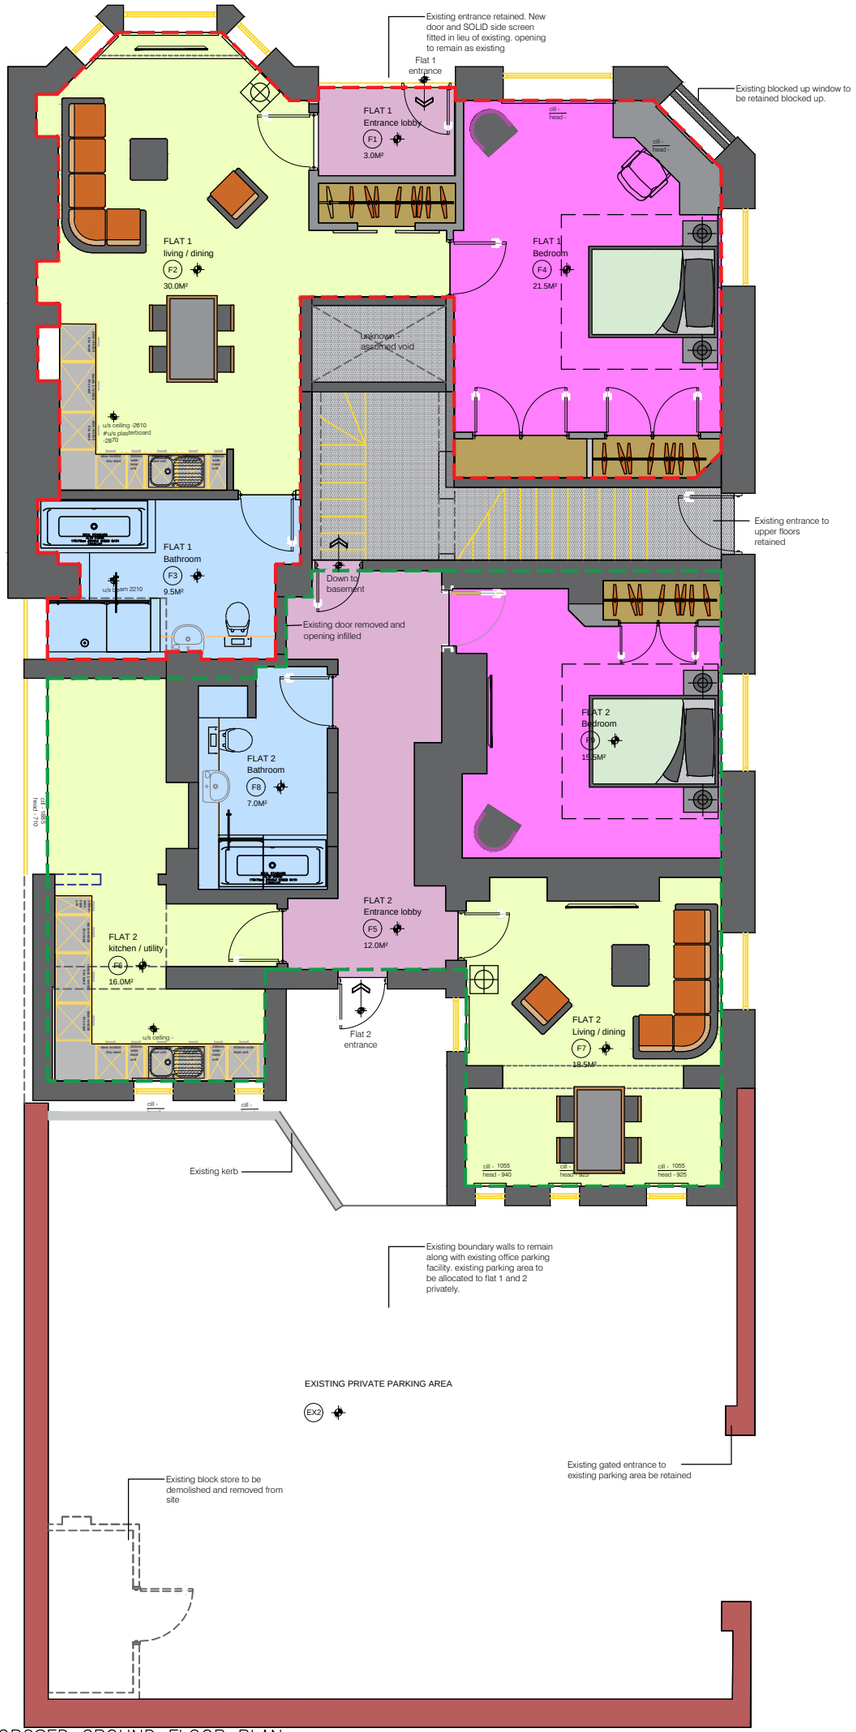

01 PROPOSED GROUND FLOOR PLAN
SCALE: 1:100

Extent of Flat 1 demise

Extent of Flat 2 demise

This drawing must not be scaled.
Figured dimensions and levels to be used.
Any inaccuracies must be notified to the architect.

Revisions:

Rev	Date	Init'	Description

hafod | architectural
22 Myrtle hill, Ponthenri, Llanelli
Carmarthenshire, SA155PD
T 01269 862836
M 07830 296758
craig@hafodarchitectural.co.uk
www.hafodarchitectural.co.uk

DRAWING STATUS. PLANNING
Drawing No. PLA02
Rev.

Client: MMR Holdings ltd
Project: Former King Edward Public House
110 London Road, Neath
Title: Existing and Proposed
Ground Floor Plan

Scale: as shown @A3
Date: FEB 2021
Drawn: CW

ACAD Ref:

THIS DRAWING IS COPYRIGHT

Superseded