SOFT LANDSCAPE KEY:

- EXISTING TREES TO BE RETAINED
- PROPOSED ORNAMENTAL TREE PLANTING (Refer to schedule for species)
- PROPOSED NATIVE TREE PLANTING (Refer to schedule for species)
- PROPOSED SHRUB PLANTING (Refer to schedule for species/densities)
- PROPOSED GRASS TURF (Areas to be turfed with Rolawn Medallion)
- PROPOSED GROUNDCOVER (Refer to schedule for species/densities)
- PROPOSED WILDFLOWER MIX 1 (Emorsgate EW1 Woodland Mix)
- PROPOSED WILDFLOWER MIX 2 (Emorsgate EM8 Wetland Meadow Mix)
- LANDSCAPE RETAINED AS EXISTING
- PROPOSED NATIVE HEDGEROW PLANTING (Refer to schedule for species/densities)

RAIN GARDEN PLANTING (density as shown)

- Dryopteris filix-mas (30-40 Con 2-3L)
- Helleborus foetidus (30-40 Con 2-3L)
- Calamagrostis brachytricha (30-40 Con 2-3L)
- Skimmia japonica 'Fragrans' (male) (30-40 Con 2-3L)
- Juncus effusus (30-40 Con 2-3L)
- Carex pseudocyperus (30-40 Con 2-3L)
- Leucothoe Scarletta 'Zeblid' (30-40 Con 2-3L)
- Hebe Midnight Sky (30-40 Con 2-3L)

PLANT SCHEDULE

ORNAMENTAL TREE PLANTING

ABBRV	SPECIES	DENSITY	HEIGHT/GIRTH	ROOT COND	POT SIZE	TOTAL
Aco	Alnus cordata	AS SHOWN	14-16 (g)	RB	--	-
Gt	Gleditsia triacanthos Street Keeper	AS SHOWN	14-16 (g)	RB	--	-
PcC	Pyrus calleryana Chanticleer	AS SHOWN	14-16 (g)	RB	--	-
SaS	Sorbus aucuparia Streetwise	AS SHOWN	14-16 (g)	RB	--	-

NATIVE TREE PLANTING

ABBRV	SPECIES	DENSITY	HEIGHT/GIRTH	ROOT COND	POT SIZE	TOTAL
Ac	Acer campestre	AS SHOWN	16-18 (g)	RB	--	-
Bp	Betula pendula	AS SHOWN	16-18 (g)	RB	--	-
Qro	Quercus robur	AS SHOWN	16-18 (g)	RB	--	-
Sau	Sorbus aucuparia	AS SHOWN	16-18 (g)	RB	--	-


SHRUB PLANTING

ABBRV	SPECIES	DENSITY	HEIGHT/GIRTH	ROOT COND	POT SIZE	TOTAL
BS	Brachyglotis Sunshine	4 sqm	30-40 (h)	CON	2-3L	-
ChA	Choisya ternata Apple Blossom	4 sqm	30-40 (h)	CON	2-3L	-
Ctr	Ceanothus thyrsiflorus repens	5 sqm	30-40 (h)	CON	2-3L	-
Df	Dryopteris filix-mas	4 sqm	30-40 (h)	CON	2-3L	-
Ef	Euonymus fortun. Emerald Gaiety	4 sqm	30-40 (h)	CON	2-3L	-
HAG	Hebe Autumn Glory	4 sqm	30-40 (h)	CON	2-3L	-
HH	Hypericum Hidcote	4 sqm	30-40 (h)	CON	2-3L	-
Hr	Hebe rakaiensis	4 sqm	30-40 (h)	CON	2-3L	-
LaH	Lavandula angustifolia 'Hidcote'	5 sqm	30-40 (h)	CON	2-3L	-
Mc	Molinia caerulea 'Heidebraut	4 sqm	30-40 (h)	CON	2-3L	-
Me	Mahonia eurybracteata 'Soft Caress'	3 sqm	30-40 (h)	CON	2-3L	-
PBB	Phormium Bronze Baby	4 sqm	30-40 (h)	CON	2-3L	-
PIOL	Prunus laurocerasus Otto Luyken	3 sqm	30-40 (h)	CON	2-3L	-
Ro	Rosmarinus officinalis	4 sqm	30-40 (h)	CON	2-3L	-
Sh	Sarcococca hookeriana digyna	4 sqm	30-40 (h)	CON	2-3L	-
Sj	Skimmia japonica Rubella	4 sqm	30-40 (h)	CON	2-3L	-
SoP	salvia officinalis Purpurascens	6 sqm	30-40 (h)	CON	2-3L	-

NATIVE HEDGEROW PLANTING

ABBRV	SPECIES	DENSITY	HEIGHT/GIRTH	ROOT COND	POT SIZE	TOTAL
AS KEY	Corylus avellana (40%)	5 per lin/m	40-60 (h)	BR	--	-
	Crataegus monogyna (30%)		40-60 (h)	BR	--	-
	Ilex aquifolium (10%)		--	CON	P9	-
	Viburnum opulus (10%)		40-60 (h)	BR	--	-

TREE PIT CONSTRUCTION - TYPICAL DETAIL

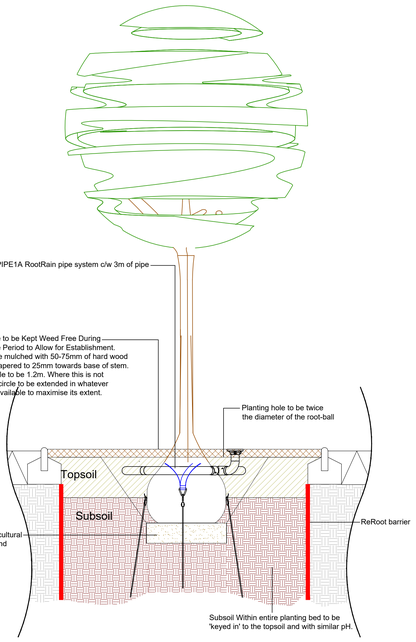

Tree Pit Notes:

No container/root-balled tree shall be supplied and planted until it has been found to be compliant with BS 8545:2014, Table 1, P.21

TOPSOIL:

Topsoil to be in-situ and approved for use by a suitably qualified soil scientist

SUBSOIL:

Subsoil to be in-situ and approved for use by a suitably qualified soil scientist

Areas around proposed trees to be securely fenced prior to commencement of construction operations on site to avoid compaction / contamination of soils.

Non-biodegradable & biodegradable root-ball wrappings to be removed. Where root-ball collapse is a concern, Wrapping to be cut & peeled back to one-third root-ball height. Peeled wrapping to be removed and not folded back into the root-ball.

Mulch circles around trees shall be maintained for at least 3 years post-planting.

Any stakes and ties used (not proposed for root-balled/container trees) will be removed after no more than two growing seasons.

NOTES:

Existing retained trees to be protected in accordance with BS5837:2012. Protection measures to be implemented prior to any construction operations on site

Drawing was produced in colour at a scale of 1:250 @ A0. Do not rely on monochrome or scaled copies

Refer to engineering drawings for further drainage details

E	Amended Drainage layout	AMP	23.07.21

TDA
THE GRANARY
NEWLAND FAWR FARM
LLANGAN
CF35 5DN
TEL: 01446 789367

TDA Environment ı Landscape ı Design

CLIENT: JONES BROTHERS & TAI TARIAN

DRAWING NUMBER: TDA.2582.01 | SCALE: 1:250 @A0

DRAWN: RHC/AMP | DATE: DEC 2020

PROJECT: MEADOW ROAD, NEATH

DRAWING TITLE: DETAILED SOFT LANDSCAPE PROPOSALS

Superseded