



FRONT ELEVATION




REAR ELEVATION

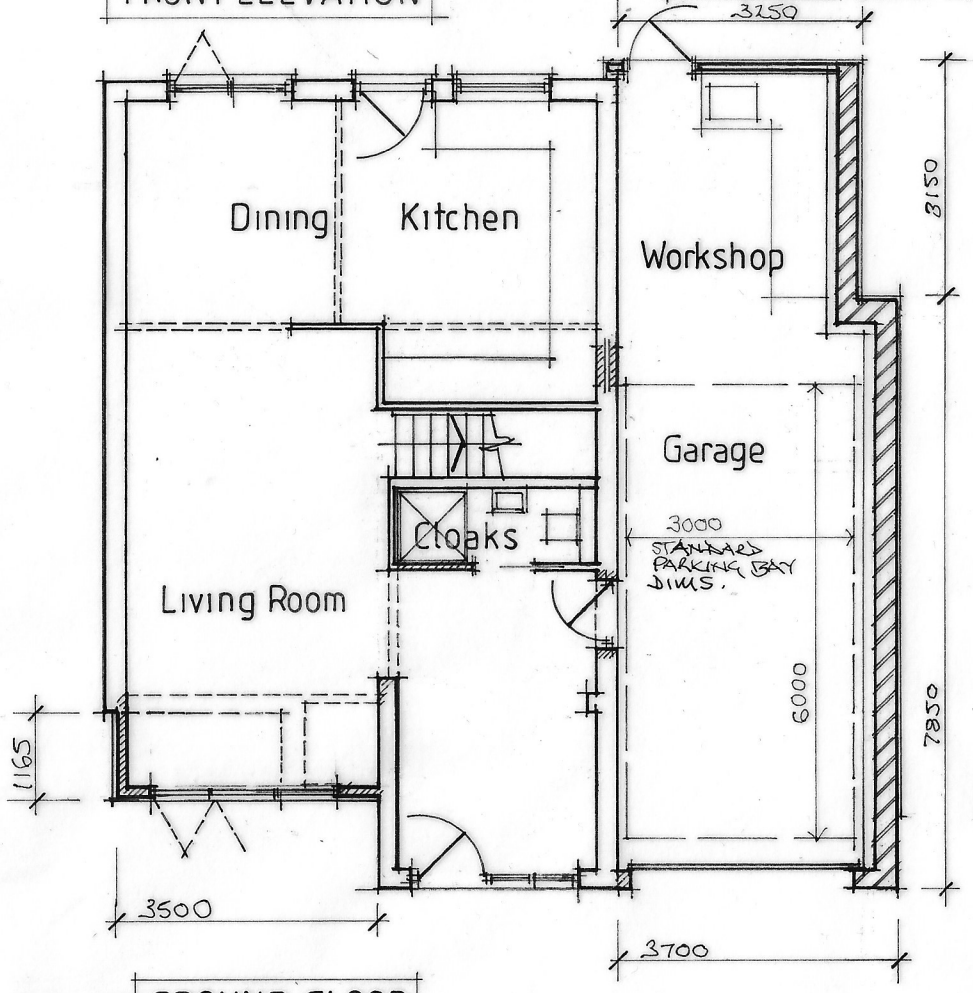

GROUND FLOOR

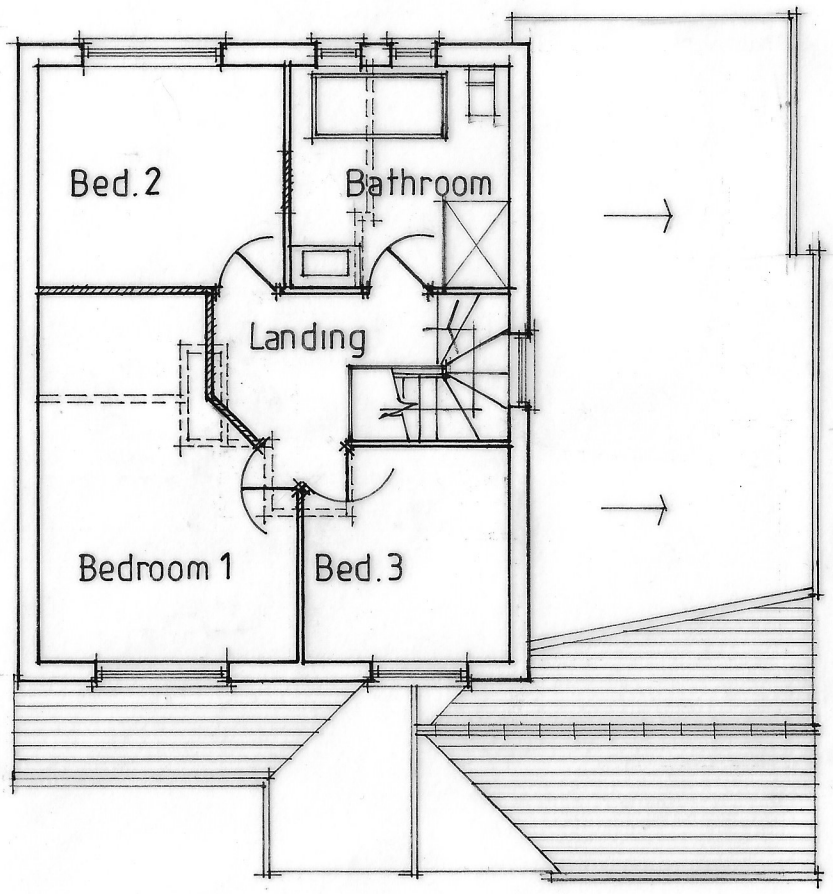

FIRST FLOOR

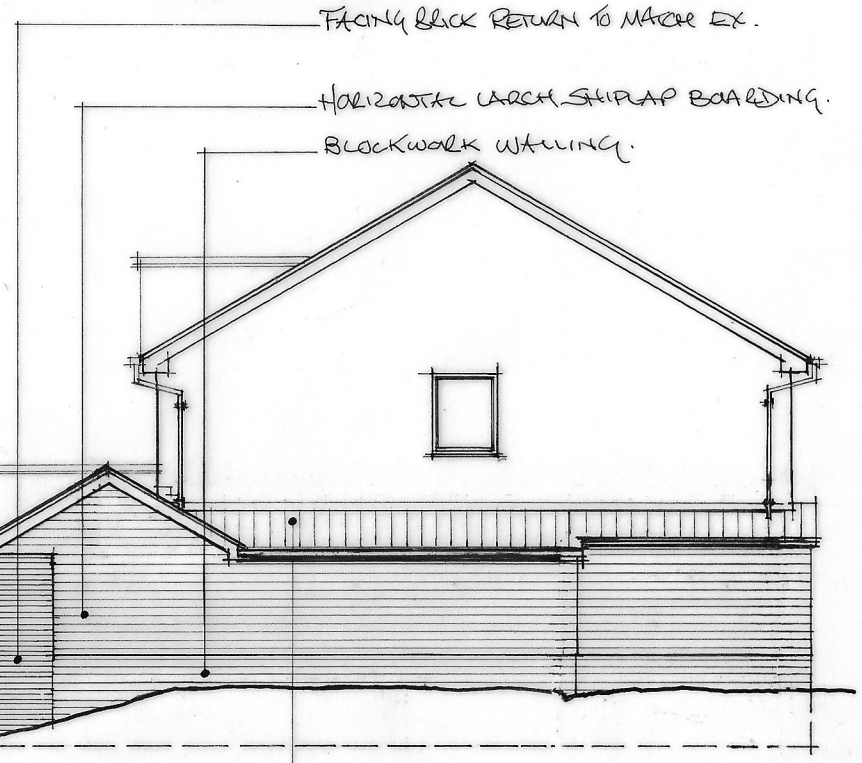

SIDE ELEVATION

GREY INSULATED PROFILED METAL ROOFING SHEETS.

Rev. A 12.05.21 GARAGE ROOF AMENDED.
B 27.07.21 RETAINING WALL ADDED TO GARAGE AREA

mjs designs (cymru) ltd
architectural design - project management
07530 134442 martyn@mjs designs.co.uk

NOTES:

0m 1m 2m 3m 4m 5m 6m 7m

All dimensions must be checked on site and not scaled from this drawing.

Client: Mr & Mrs Malcolm Cronin	Scale: 1:100 @ A3	Drawing Title: PROPOSED	
Job Title: 4 Maes-y-Cornel, Rhos, SA8 3DR	Drawn by:	Drg No.: 202105.02	Rev: B
	Date: 01.2021		

A PRODUCT OF THE UNO RANGE – ARCHITECT CAT. No. 7313

420x297mm A3