
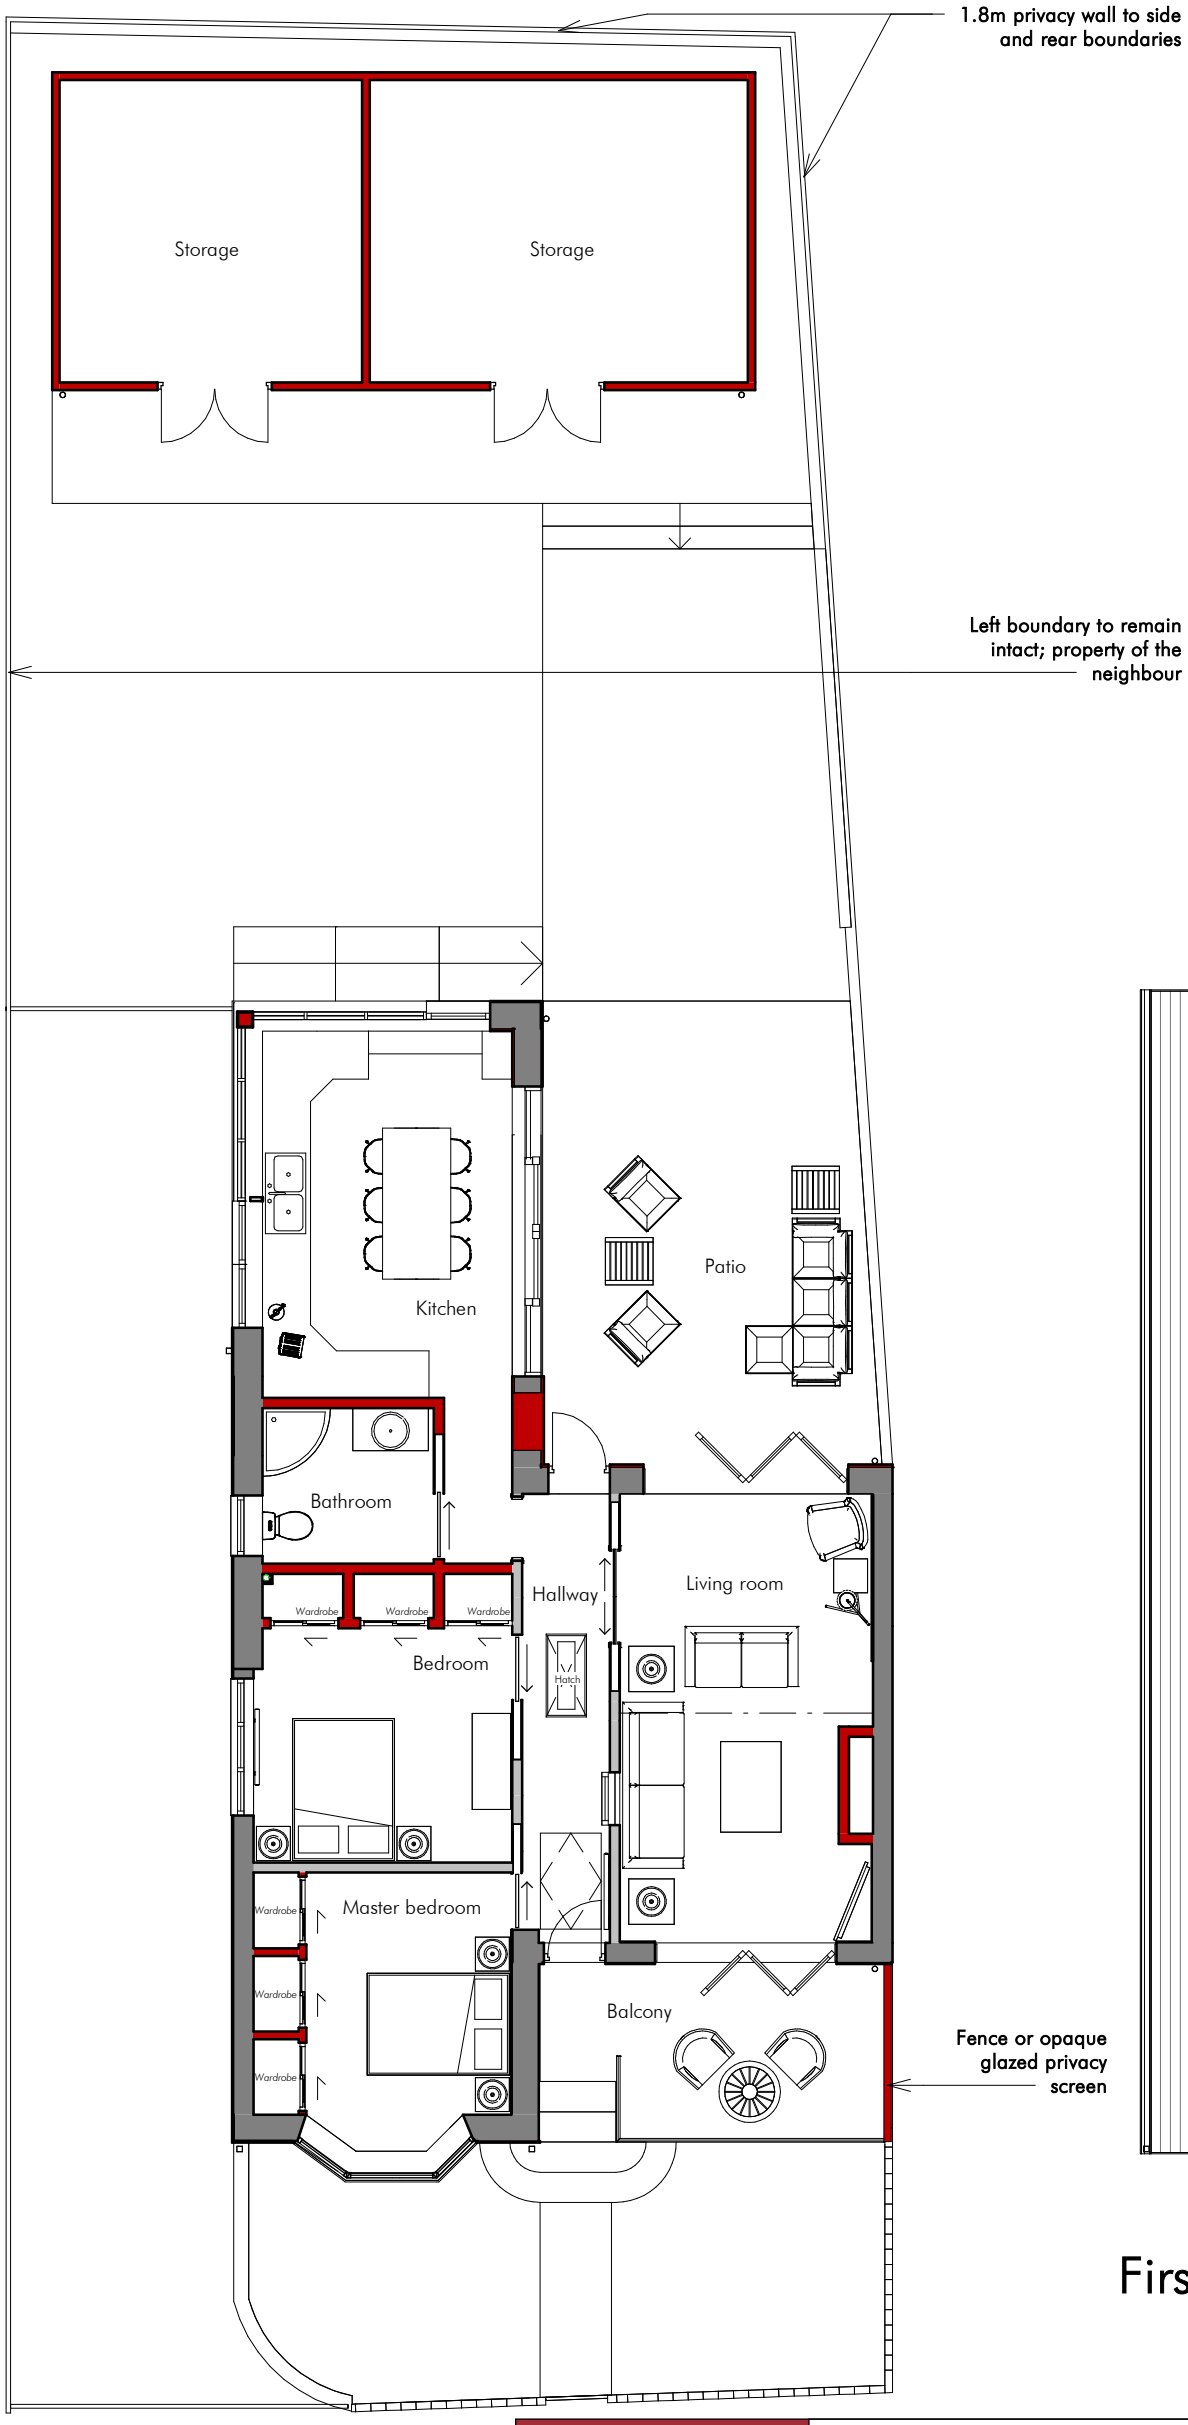


Ground Floor

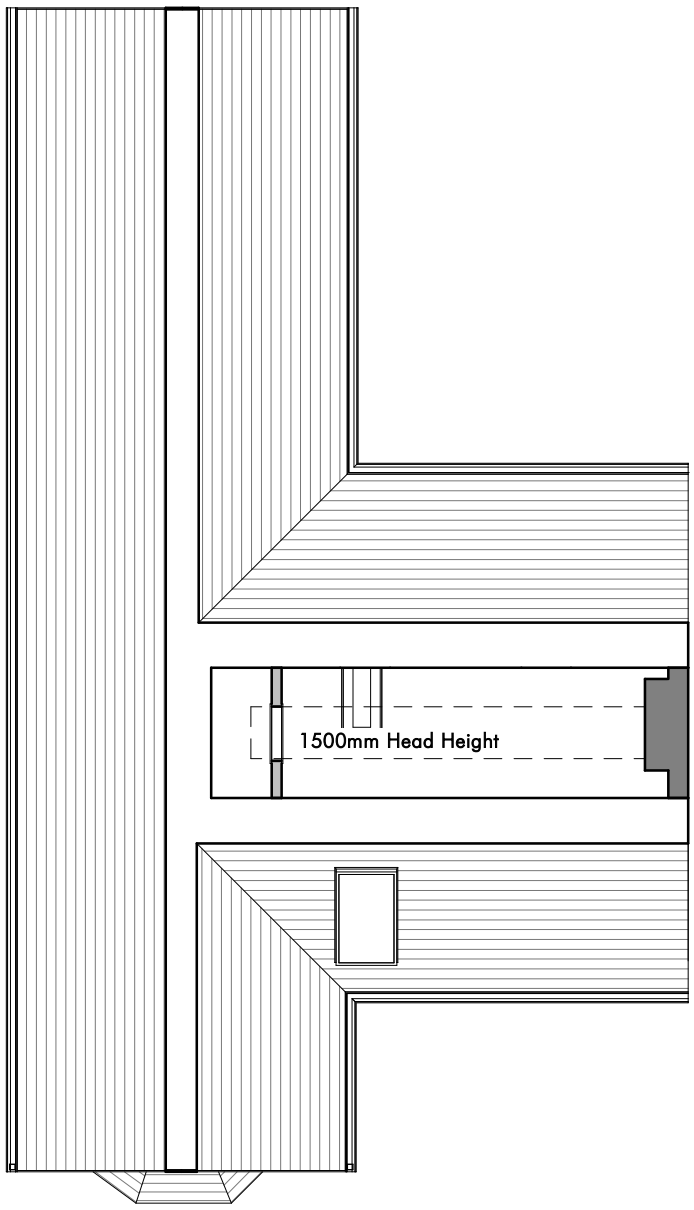

First Floor

darkin architects

drawing on experience

www.darkinarchitects.com

CARDIFF 02922 744 005
LLANELLI 01554 778 730
NEATH 01639 505 566

info@darkinarchitects.com

RIBA Chartered Practice

NOTES

No.	Description	By	Date
E	Amended note	AV	23.07.2021
F	Amended layout	AV	30.07.2021
G	Amended layout	AV	18.08.2021
H	Amended kitchen window	AV	24.08.2021
I	Amended Layout	AV	03.09.2021

THIS DRAWING IS THE COPYRIGHT OF DARKIN ARCHITECTS AND MAY NOT BE COPIED, ALTERED OR REPRODUCED IN ANY FORM OR PASSED TO A THIRD PARTY WITHOUT THEIR CONSENT. DIMENSIONS MUST BE CHECKED AND VERIFIED ON SITE AND ANY DISCREPANCIES SHOULD BE REPORTED TO THE ARCHITECT. THIS DRAWING MUST NOT BE SCALED AND SHOULD BE READ IN CONJUNCTION WITH ALL OTHER CONSULTANT'S DRAWINGS. IF IN DOUBT ASK FOR CONFIRMATION.

CLIENT:	David Roberts
PROJECT:	Residential Referbishment
PROJECT ADDRESS:	9 Lon Y Nant Glynneath SA11 5BD
DRAWING TITLE:	Proposed Floor Plans

DRAWN BY	CHECKED BY	© Copyright Darkin Architects 2021
AV	DLD	
PROJECT REF	SCALE	PAPER SIZE
RH485	1 : 100	A3
DRAWING	REVISION	DATE
102	I	26.05.2021