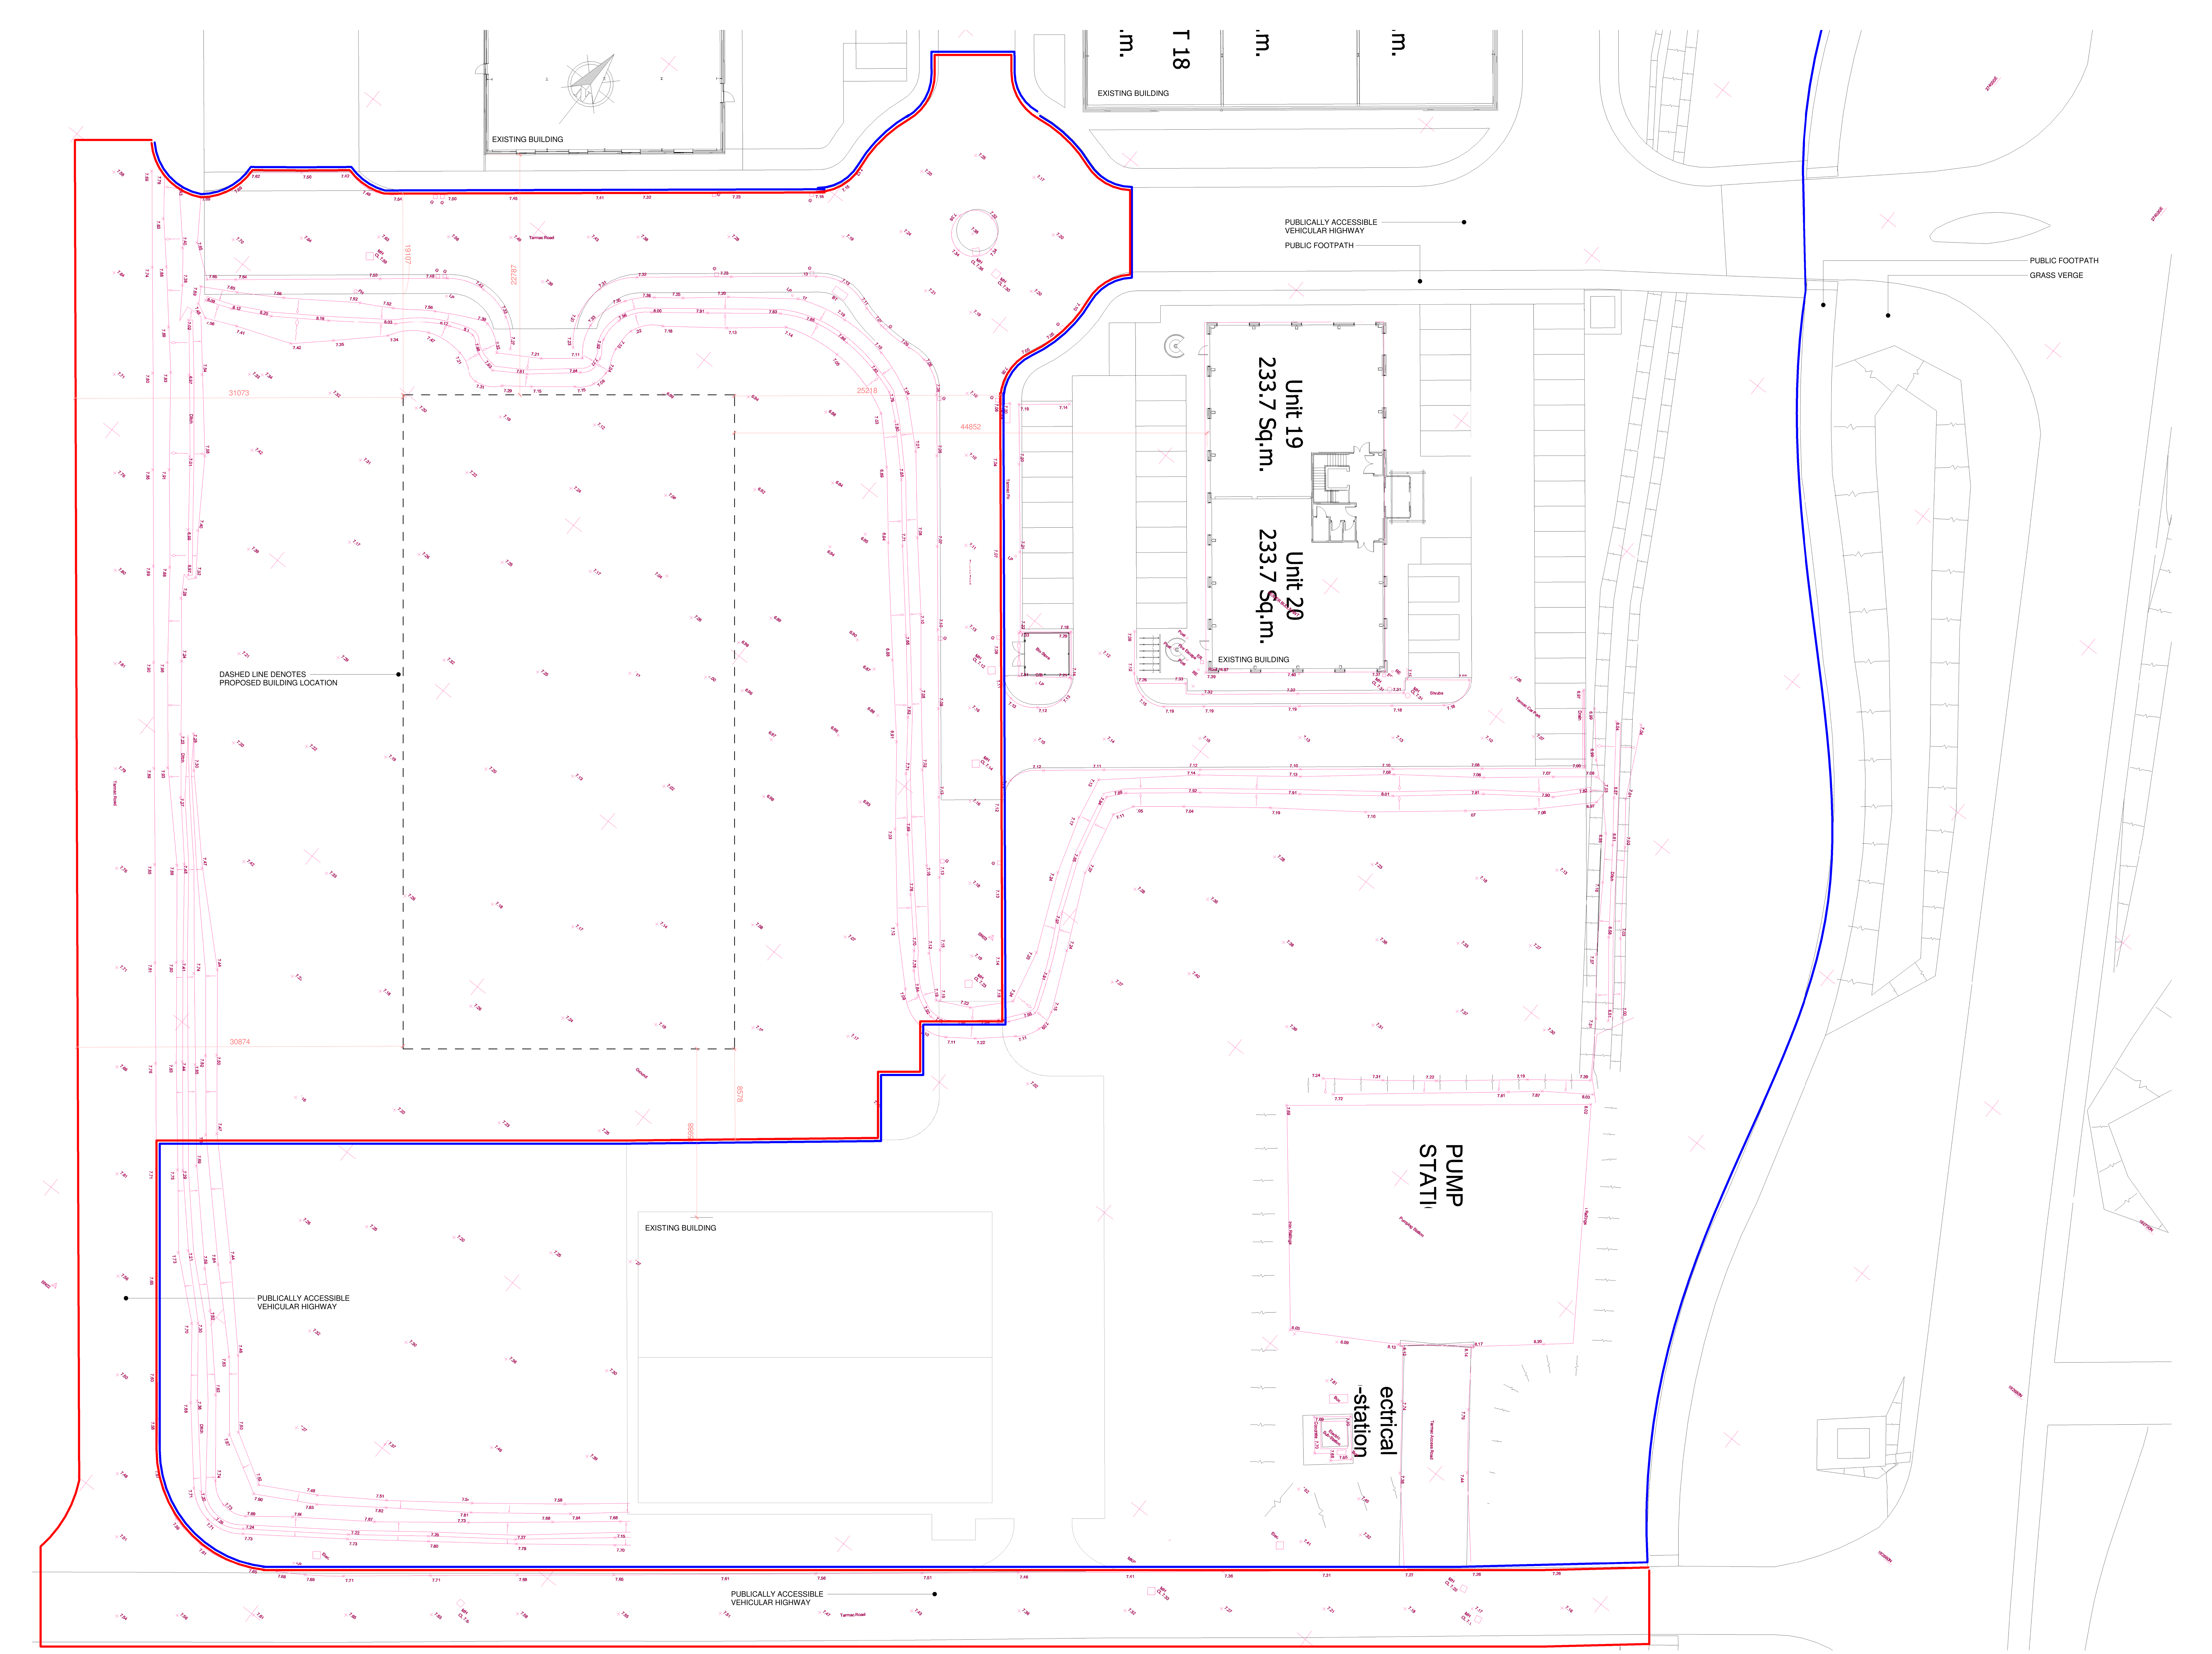


SITE PLAN - EXISTING

1 : 200

ALL DIMENSION TO SITE BOUNDARIES AND ADJACENT BUILDINGS ARE APPROXIMATE AND WILL NEED TO BE VERIFIED ON SITE

Rev	Description	Date

STATUS

PURPOSE OF ISSUE

i.m. *Design Studio*

Chartered Institute of Architectural Technologists
Registered Practice

27 Park Avenue,
Skewen, SA106RU

PROJECT

Mardon Park
Baglan Energy Park,
South Wales

TITLE

EXISTING SITE PLAN

CLIENT

GBV Properties Ltd

DRAWN BY	CHECKED BY	DATE
JM	Checker	05/20/21

SCALE (@ A0)	PROJECT NUMBER
1 : 200	Project Number

DRAWING NUMBER	REV
A0 - A504	