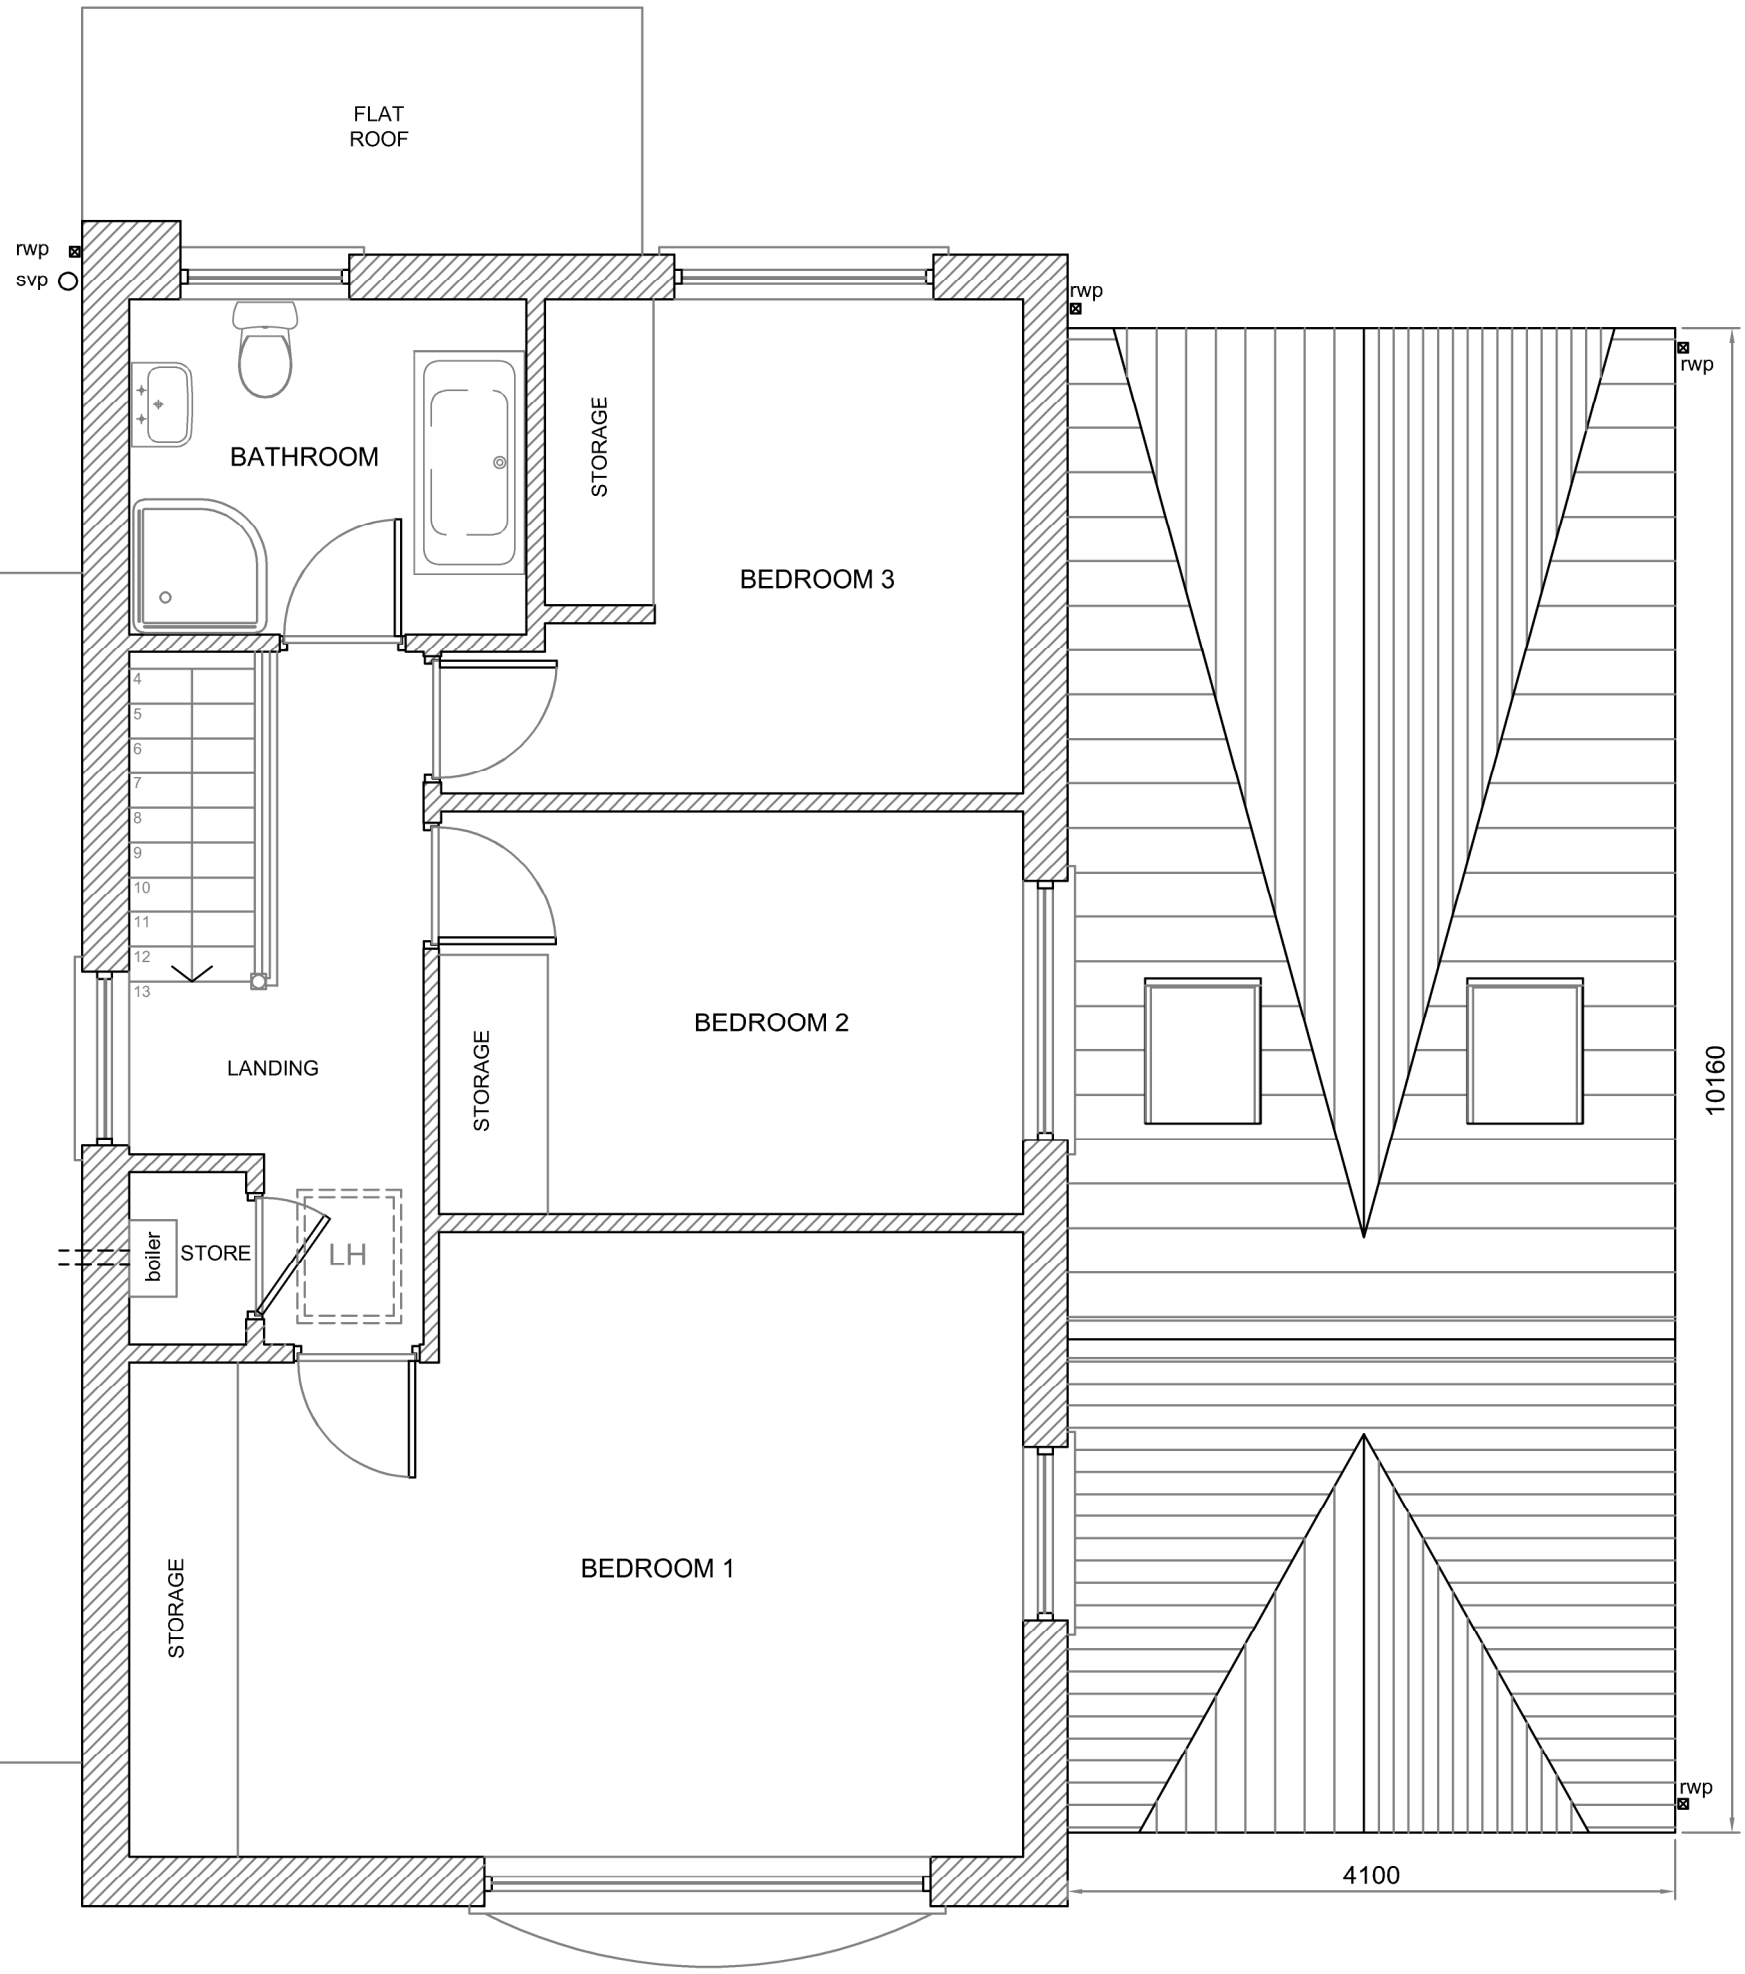


PROPOSED FIRST FLOOR PLAN

Rev	Description	Date
B	Amendment made for rear doors & windows.	23/09/21
A	Plans amended as advised.	16/09/21

07800 789453
01639 282789
carolineg@seagreydesign.co.uk
www.seagreydesign.com
design for: extensions / house renovations / conversions

SEAGREY

Site
NICOLA & DANIEL PERRIN
9 STANLEY PLACE
CADOXTON, NEATH SA10 8BE

Dwg Title
PROPOSED BUILDING
FIRST FLOOR PLAN
GENERAL ARRANGEMENT

Drawn By:	Date:
CLG	10/09/2021
Scale: 1:50 @ A3L	Dwg No: 21-374P/105

REV A B