



Site Location Plan - 1:1250

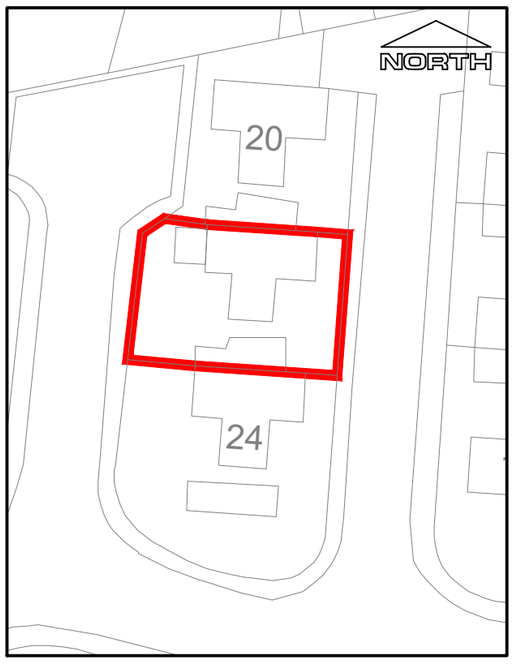

Site Plan - 1:500

THIS IS A C.A.D. PRODUCED DRAWING AND SHOULD NOT BE AMENDED BY HAND.

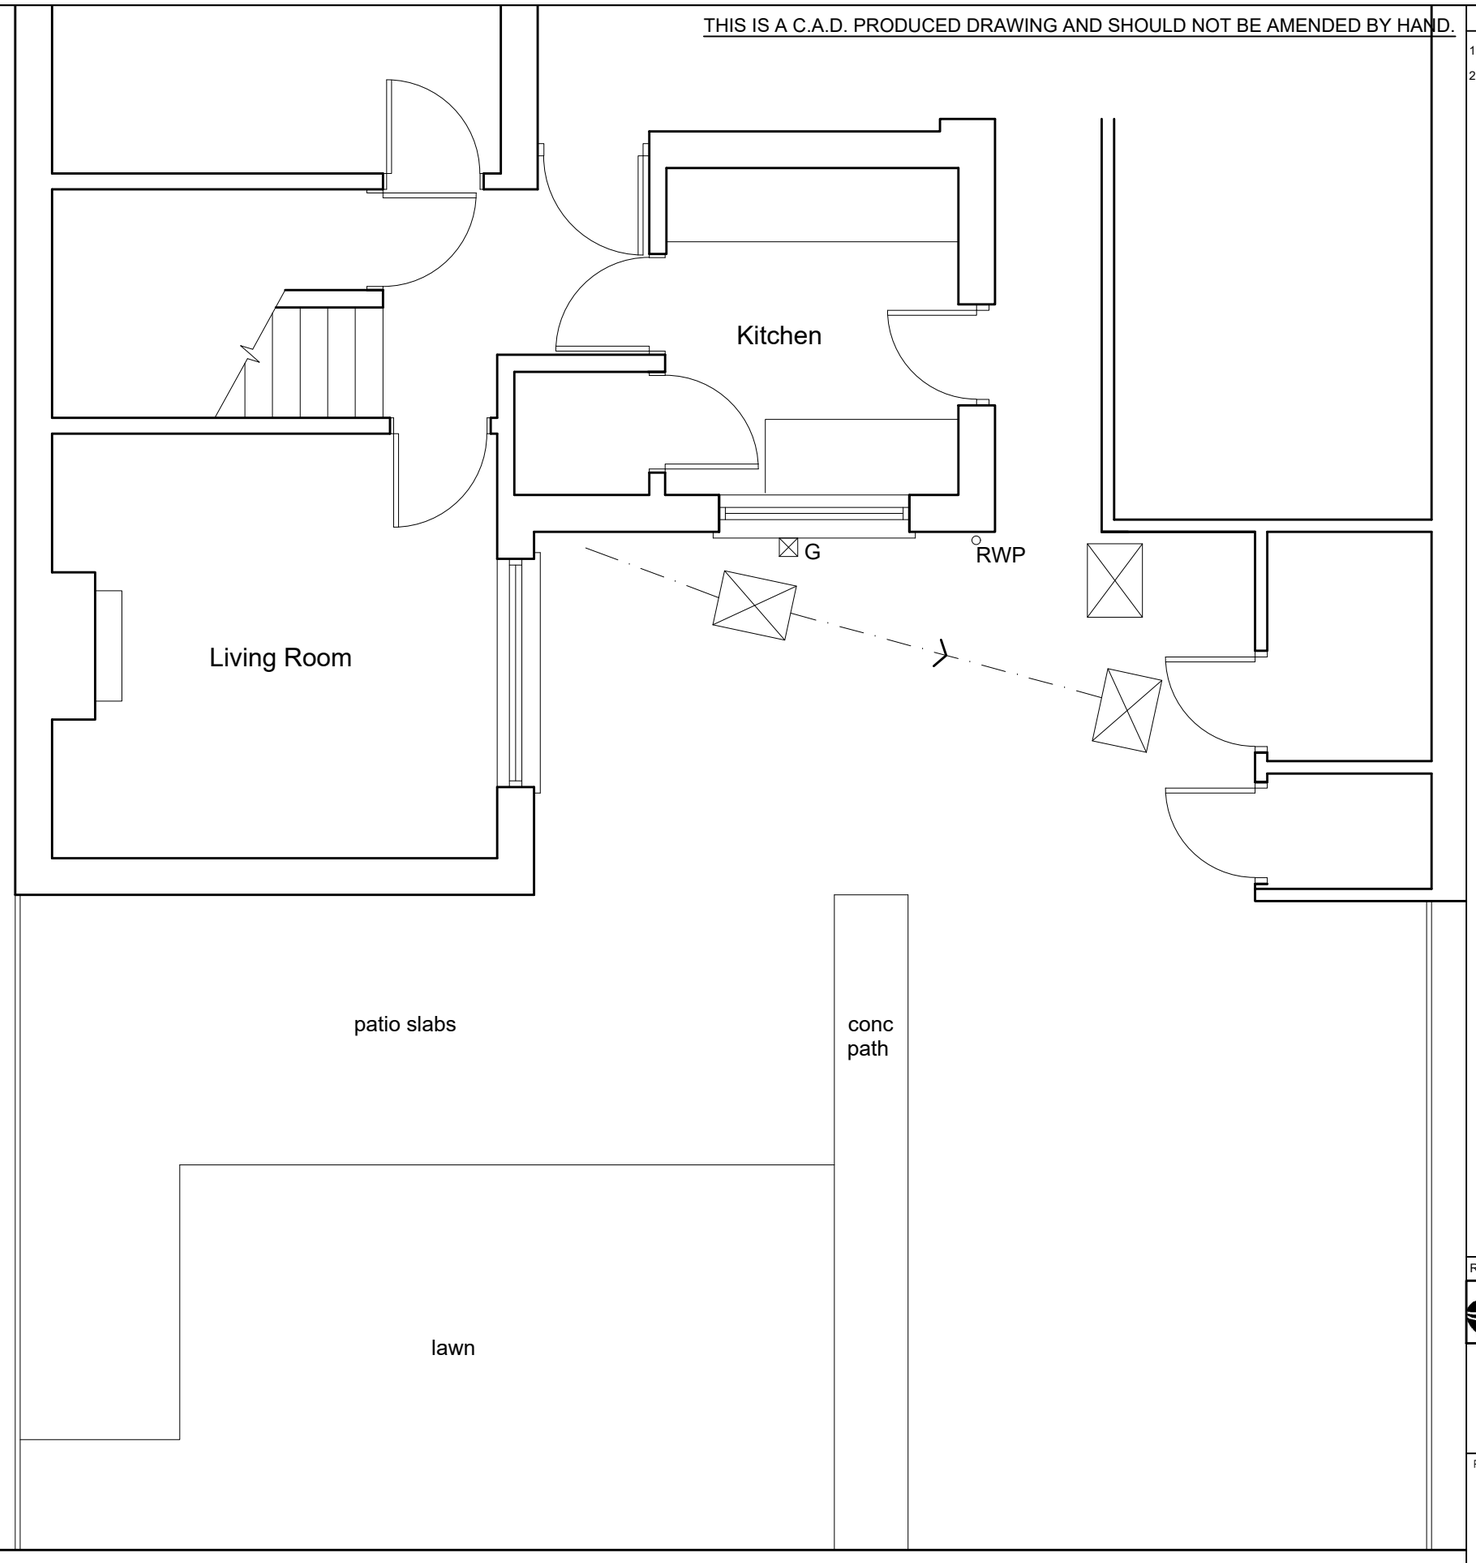

Existing Plan - 1:50

NOTES

1 All dimensions in millimetres unless otherwise stated.

2 Do not scale off drawing. All dimensions to be checked on site.

Rev	Details	Dr	Date

Cyngor Castell-nedd Port Talbot
Neath Port Talbot Council

Cyngor Castell-nedd Port Talbot
Neath Port Talbot Council
Social Services, Health and Housing
Housing Renewal and Adaptations Service
Civic Centre
Neath
SA11 3QZ

Project

22 March Hywel
Cilfrew
Neath
Shower Room Extension

Existing & Location Plans

Drawn	IG	Checked		Approved	
Date	Sept21	Date		Date	
Scales	1:50 or as shown				
Drawing No.	DFG5281/01				