


1 North Elevation

1 : 100

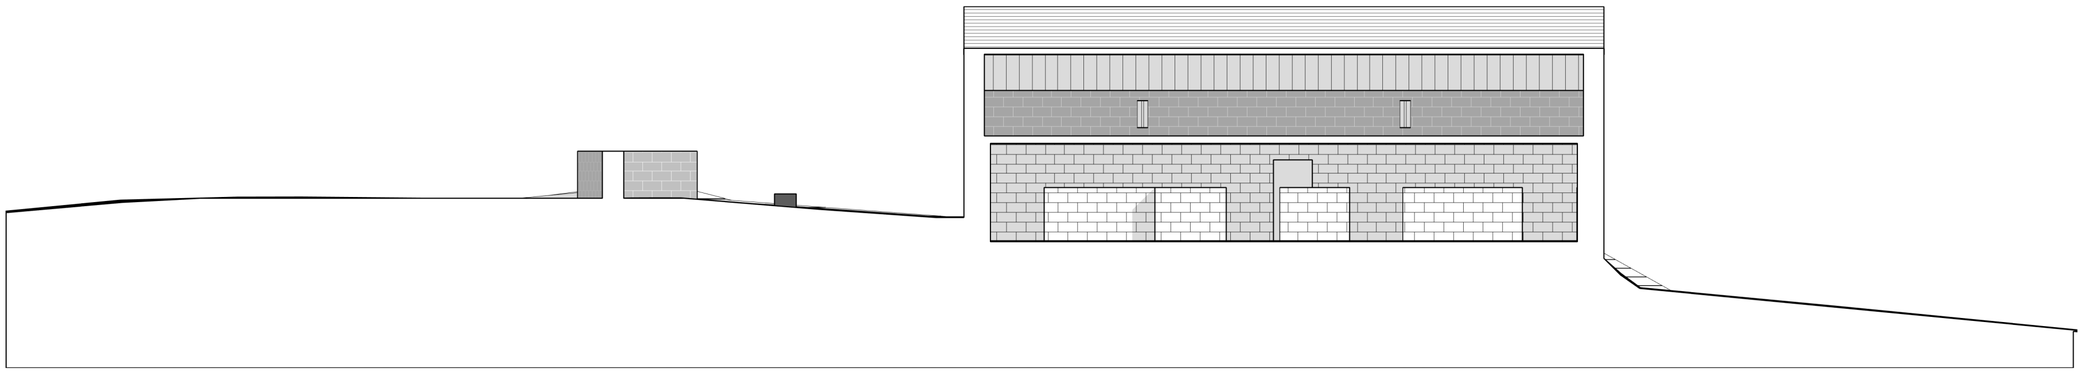

2 Section 2

1 : 100

This drawing is copyright
NOTE: All dimensions to be checked on site
and not scaled from the drawing.

CLIENT: Jason Davies			JOB TITLE: Cilmaengwyn Uchaf Farm		DRNG. TITLE: North Elevation EXISTING	
DATE: July 21	DRAWN: RL	CHECKED: AD	SCALE: 1 : 100	A2	DRNG. NO.: HG-20-30 006	REV. / PURPOSE

HUW GRIFFITHS ARCHITECTS LTD
PENSAER SIARTREDIG CHARTERED ARCHITECT
HUW GRIFFITHS ARCHITECTS LTD
NORTH HILL, 7 ST. JAMES CRESCENT, SWANSEA, SA1 6DP Tel: 01792 644038 Email: design@huwgriffithsarchitects.co.uk