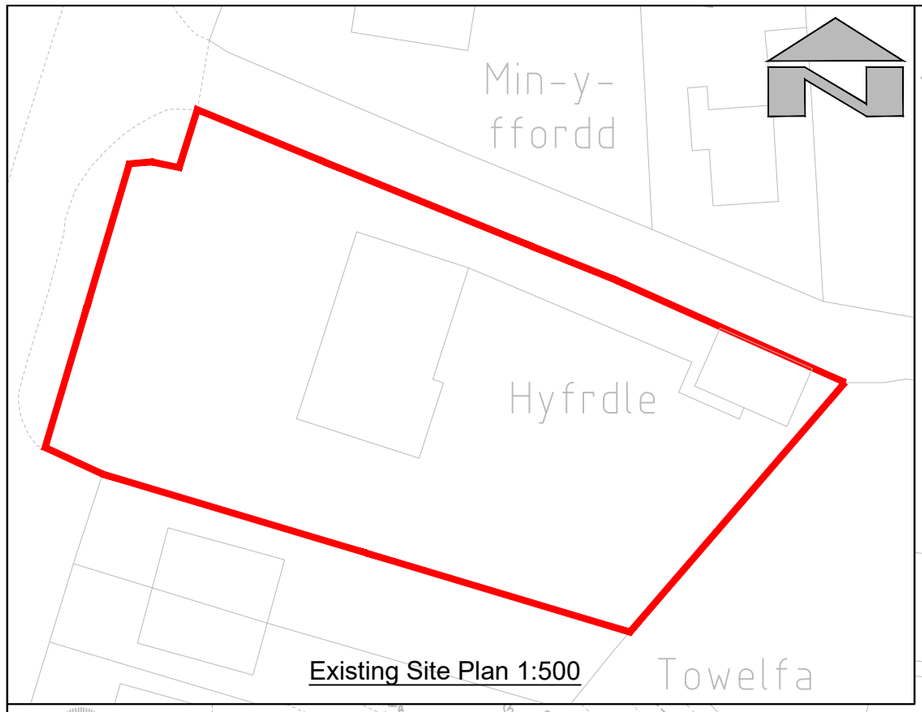


Existing Site Plan 1:500

Location Plan 1:1250

AMENDMENTS

REV REF	DETAILS	DATE	MADE BY	CHKD BY
A	Minor amendments	10/21	GD	

Notes:

Drawn by: Gareth Davies

Date: 15.09.21

Client:

Scale: As Shown (Original drawing A3)

Job No.: 2021/02

Drg No.: 01

Rev: A

Project: Proposed New Resedential Annexe at Hyfrydle Camnant Road Banwen

Title: Location & Site Plan