



REAR ELEVATION

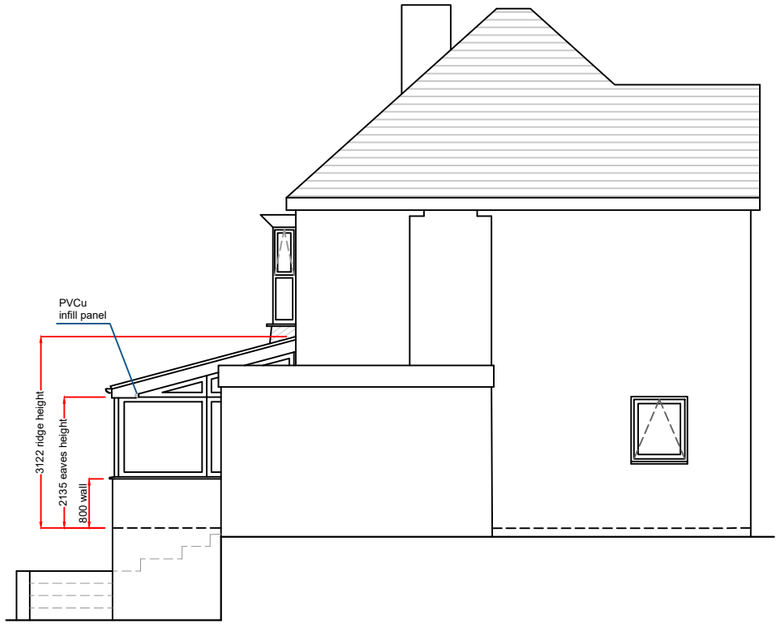

RIGHT-HAND SIDE ELEVATION

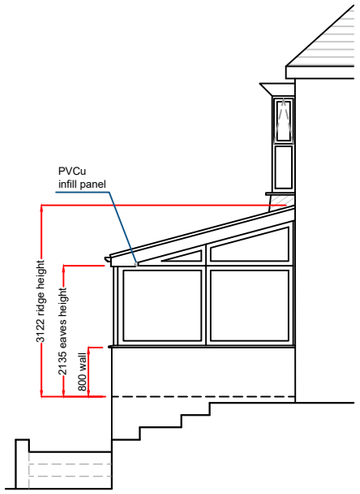


RIGHT-HAND SIDE ELEVATION
(Viewed in front of Utility)


PLAN

Overall double door walk-through
1177mm, Primary door walk-through
553mm, these are approximate sizes

Note: External cill
to be 180 x 35mm

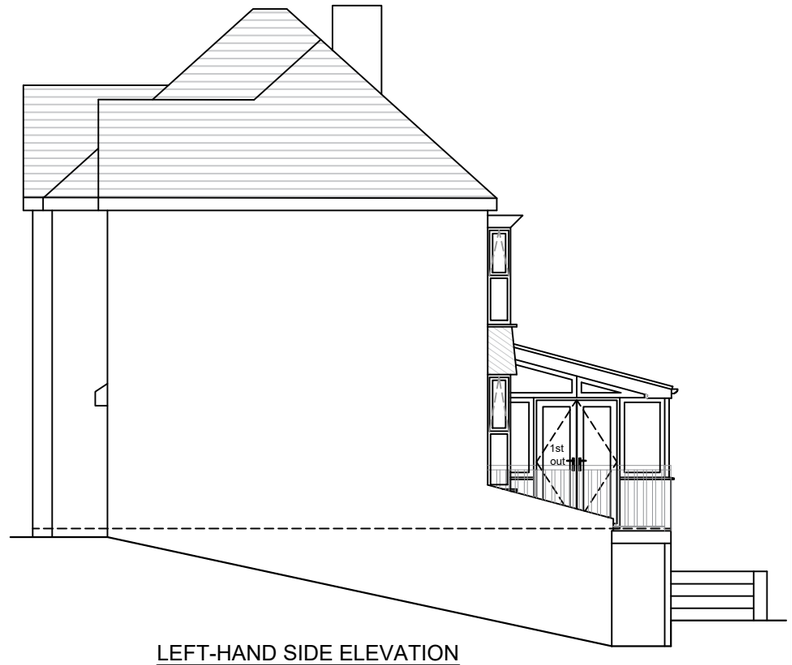

LEFT-HAND SIDE ELEVATION

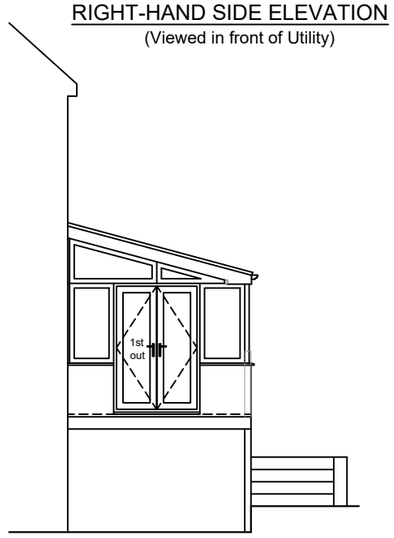

LEFT-HAND SIDE ELEVATION
(Viewed in front of bay)

Notes:

Existing opening to remain

Existing conservatory roof and frames to be removed

These drawings are the property of Anglian Home Improvements and must not be used, distributed, loaned or copied without the express permission of Anglian Home Improvements.
All dimensions are in millimetres (mm) unless noted otherwise.
Do not use for base laying purposes

Produced on A3 paper

4 3 2 1 0 1:50 Scale Bar 1:100 0 1 2 3 4 5 6 7 8 9 10

Product Specification:

Roof:
Replica Tile Type: Carbon Grey
Roof Glazing: N/A
Obscure Glass: N\A
Soffit / Trim Colour: White
Rainwater Goods Colour: White

Frames/Doors:
Frame Type: High Impact PVCu Mainframe
External Colour: White
Internal Colour: White

Existing Base:
As all building works are not included within our contract Anglian Home Improvements do not accept any further responsibility and do not provide additional guarantee of the existing base. The company's responsibilities are therefore limited to supplying and installing the Living space in accordance with these plans in this instance.

Rev.	Date	Description	Initials

Anglian Home Improvements
Telephone: 0800 093 3015

Drawing title: Proposed Plan and Elevations

Contract No. : 900/09214

Page 2 of 2

Proposed: PVCu Replica Roof Extension
At: 2 MAIN ROAD
BRYNCOCH, NEATH
WEST GLAMORGAN
SA10 7PD

Drawers initials: WS

Scale : 1:100

Date: 14/10/21