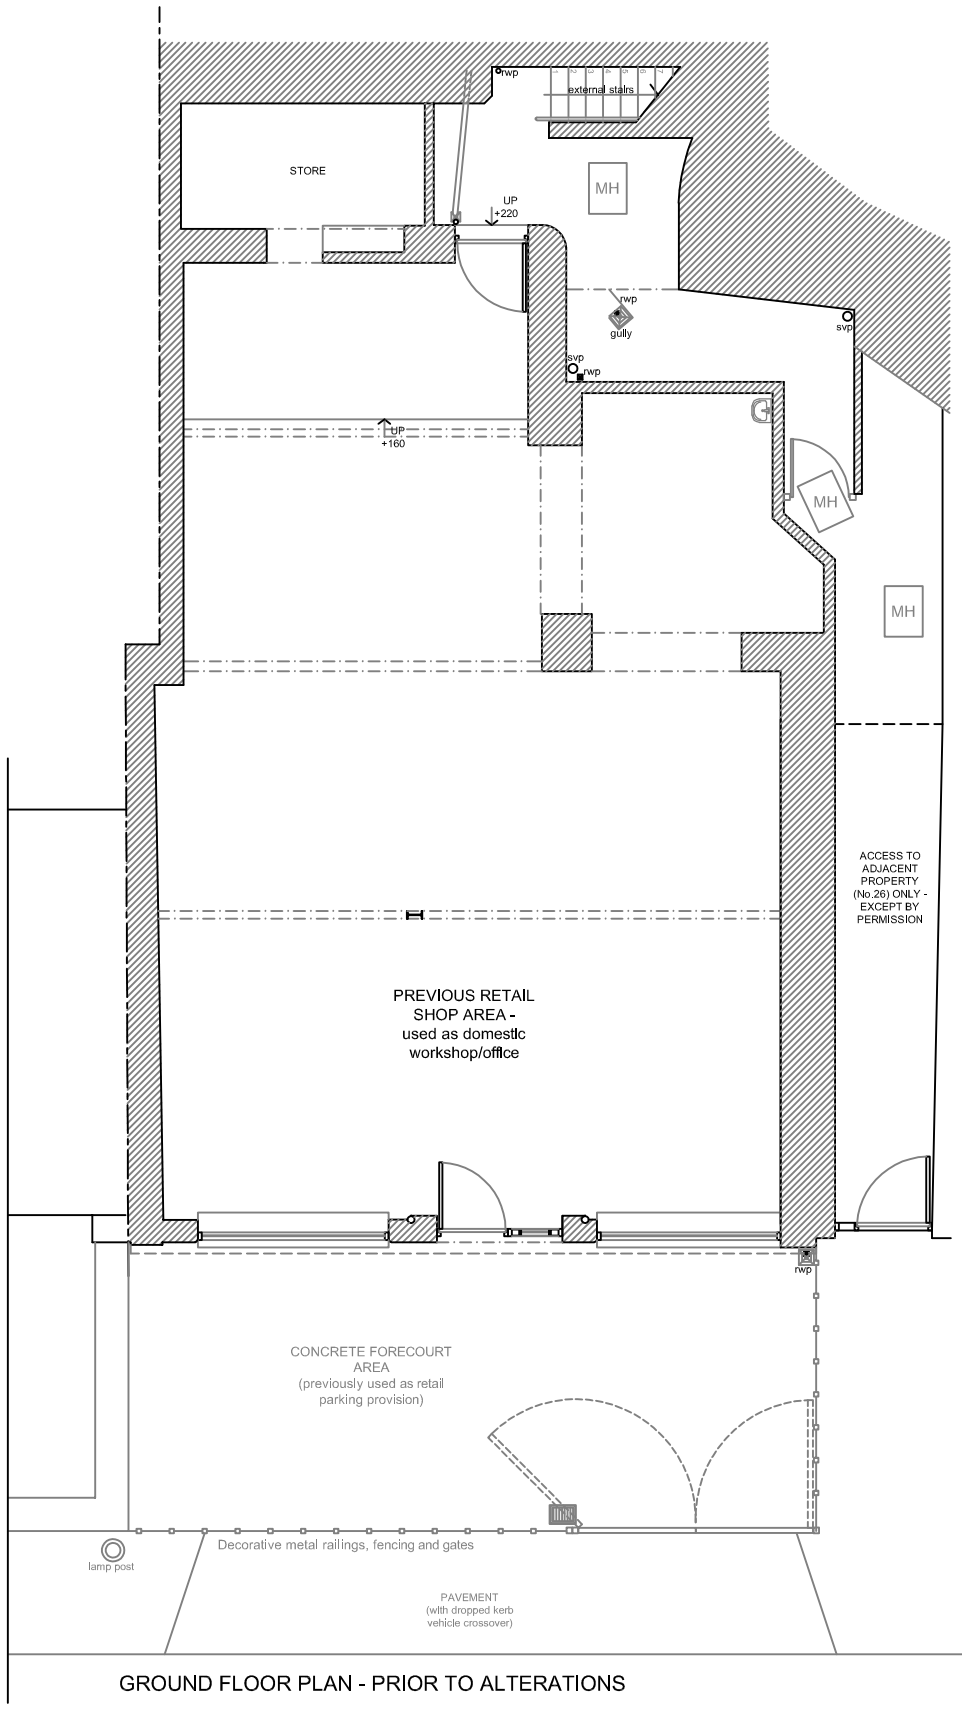

GROUND FLOOR PLAN - PRIOR TO ALTERATIONS

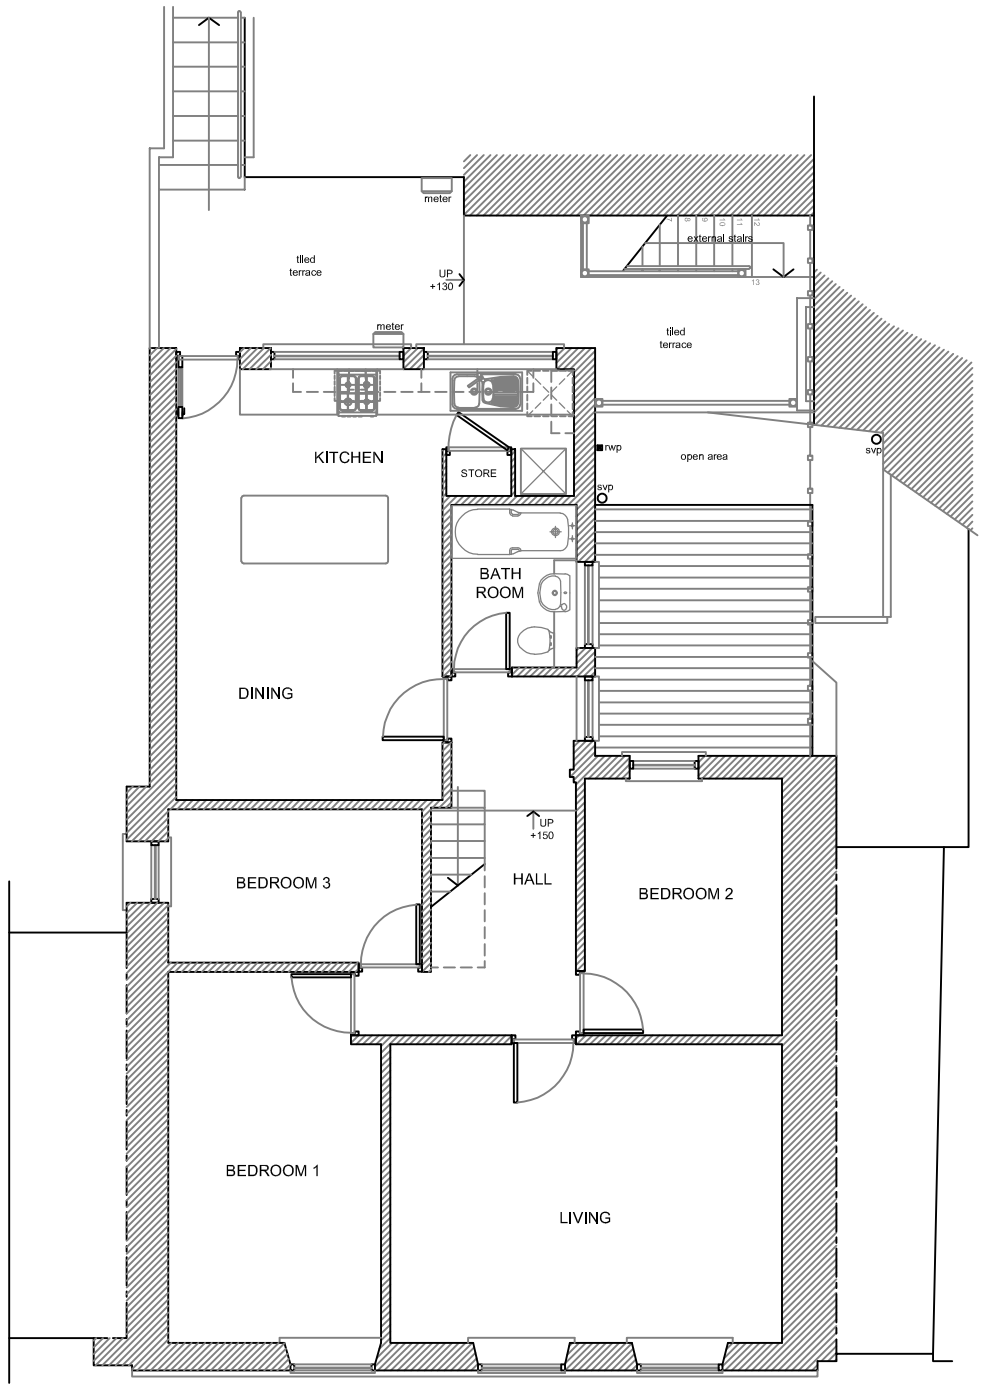

FIRST FLOOR PLAN - PRIOR TO ALTERATIONS

EXISTING FRONT ELEVATION - NO EXTERNAL ALTERATIONS PROPOSED

Rev	Description	Date

07800 789453
01639 282789
carolineg@seagreydesign.co.uk
www.seagreydesign.com
design for: extensions / house renovations / conversions

SEAGREY

Site

TERRY CASEY
28 WERN ROAD
YSTALYFERA, SWANSEA SA9 2LY

Dwg Title

PRIOR TO ALTERATIONS
GROUND & FIRST FLOOR
GENERAL ARRANGEMENT PLANS

Drawn By:	Date:
CLG	04/10/2021
Scale: 1:100 @ A3L	Dwg No: 21-313P/101

REV