

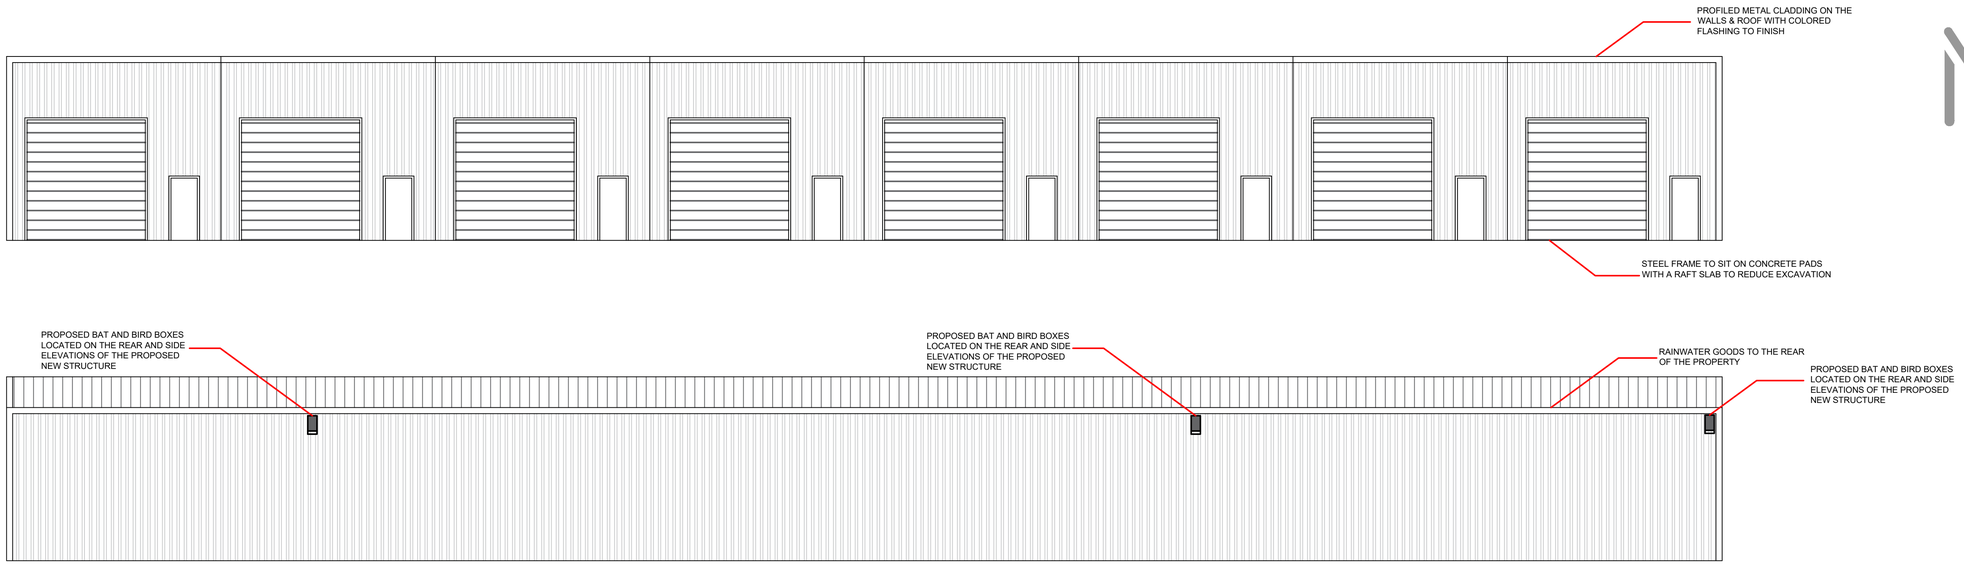



PROPOSED FRONT & REAR ELEVATIONS
1 : 1 0 0

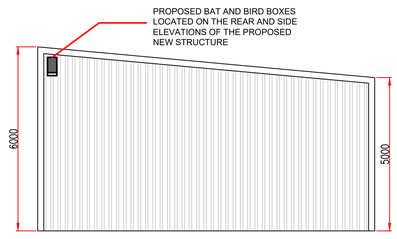

PROPOSED SIDE ELEVATIONS
1 : 1 0 0

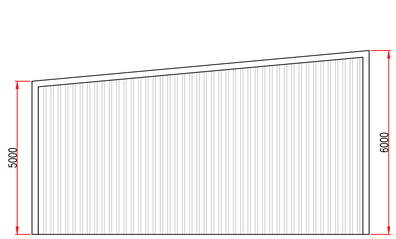

PROPOSED SIDE ELEVATIONS
1 : 1 0 0

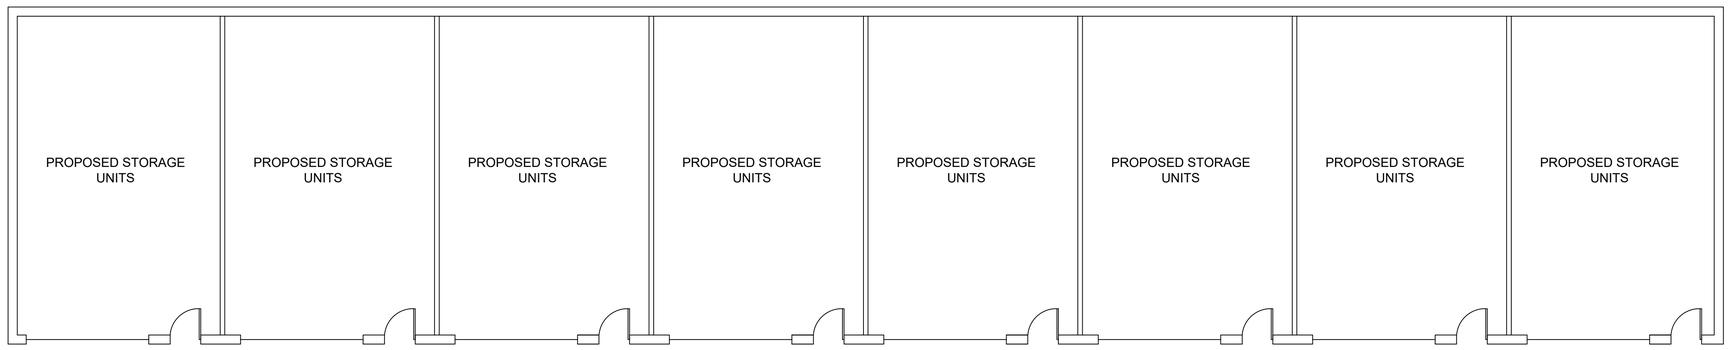

PROPOSED FLOOR PLANS
1 : 1 0 0

M & M DESIGN CONSULTANCY

PROJECT :
DEVELOPMENT AT LLOYD BRITISH SITE

CLIENT :
SA1 COMMERCIAL LETTINGS LTD

REVISIONS :

No	REVISION	DATE	BY
A	Rev	12.12.21	MM

NOTES :
- Do not scale from this drawing take figured dimensions only.
- Dimensions are in millimeters unless otherwise stated.
- All dimensions to be checked on site.

STAGE :
PLANNING

DRAWING TITLE :
PROPOSED ELEVATIONS & FLOOR PLANS

JOB NUMBER :
(20-049)

DRAWING NUMBER (REV) :
005 / REV A

SCALE :
1 : X X X X

A1

DRAWN BY (DATE) : MM (12/12/21)
CHECKED BY (DATE) : MM (12/12/21)
APPROVED BY (DATE) : MM (12/12/21)

EMAIL :
mike@mmdesignconsult.com