




S SOUTH ELEVATION
1 : 250

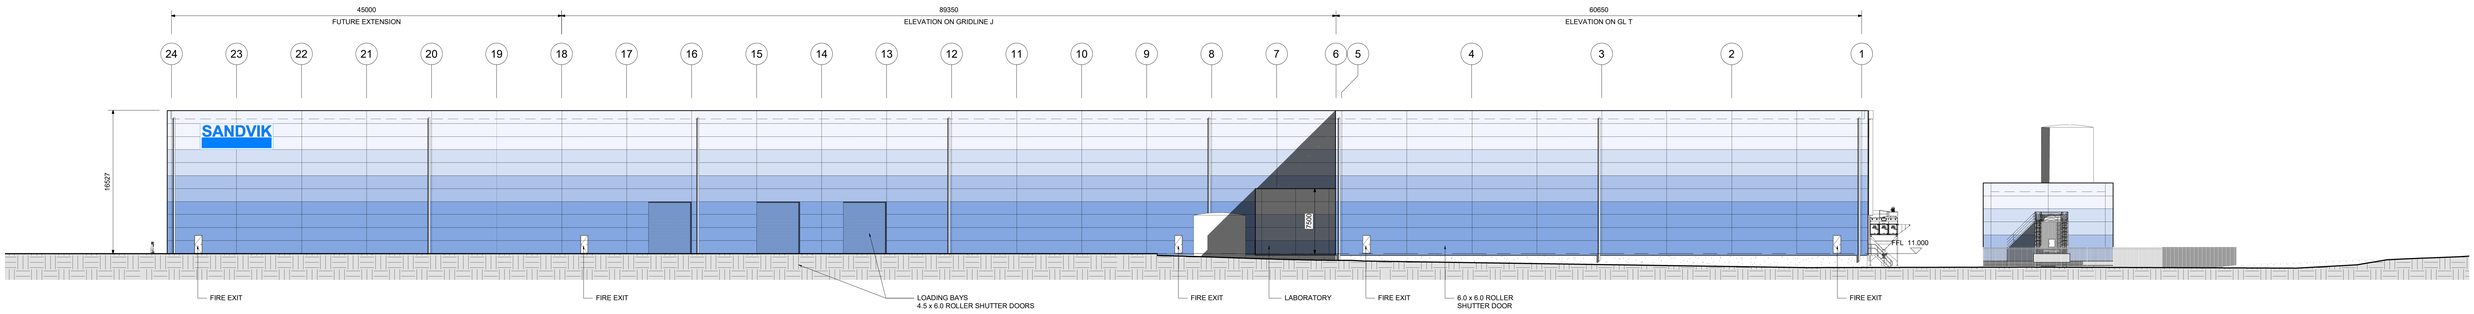

N NORTH ELEVATION
1 : 250

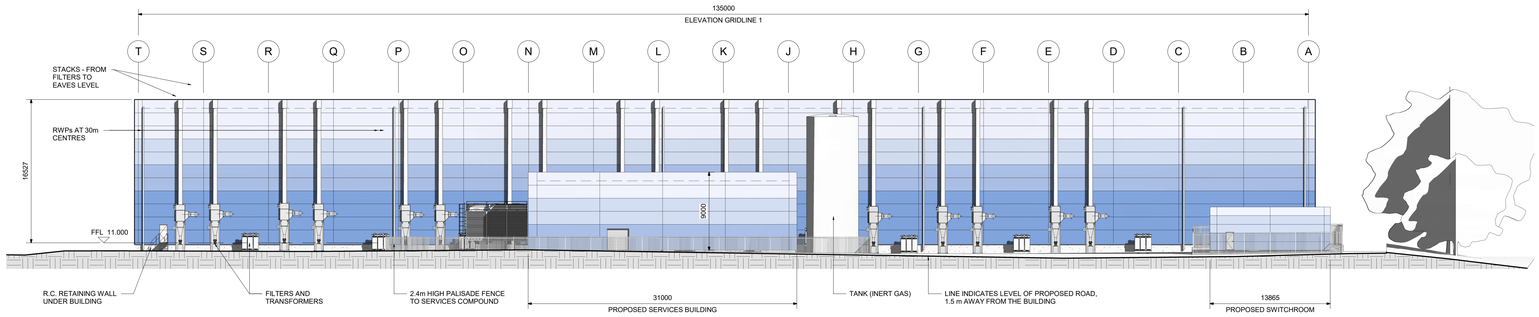

W WEST ELEVATION
1 : 250

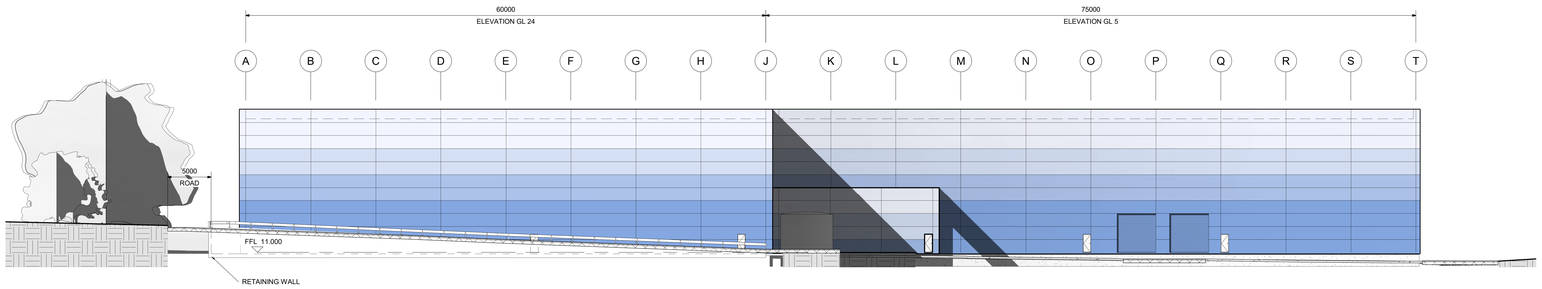

E EAST ELEVATION
1 : 250

Rev: A
Drawing No: ESK07
Job No: 20.62
scales: 1 : 250

No.	REVISION	by	date
A	Elevation updated		20.10.21

NOTES
1 *Do not scale from this drawing*
2 *All dimensions to be checked on site*
3 *'As built' drawings are prepared, in part, based upon information furnished by others. While this information is believed to be reliable, James & Nicholas LLP assume no responsibility for the accuracy of 'As built' drawings or for any errors or omissions that may have been incorporated into them as a result of incorrect information provided to us by others. Those relying on an 'As built' drawing are advised to obtain independent verification of its accuracy.*

STAGE
PRELIMINARY

REFER ALSO TO THE FOLLOWING:
Drawings:

Bending Schedules:

CLIENT
SANDVIK OSPREY

james&nicholas
Grove House, Grove Place, Port Talbot SA13 1XA ● Telephone 01639 885431 ● Fax 01639 891687
Email admin@jamesandnicholas.com ● www.jamesandnicholas.com

COPYRIGHT

Job title
Development Site, Port Talbot, Sandvik Osprey Ltd

Drawing title
BUILDING ELEVATIONS

	by	date
drawn	Author	Issue Date
checked	Checker	Issue Date
approved	Approver	Issue Date

Job No: 20.62 | Drawing No: ESK07 | Rev: A
scales: 1 : 250

Superseded