
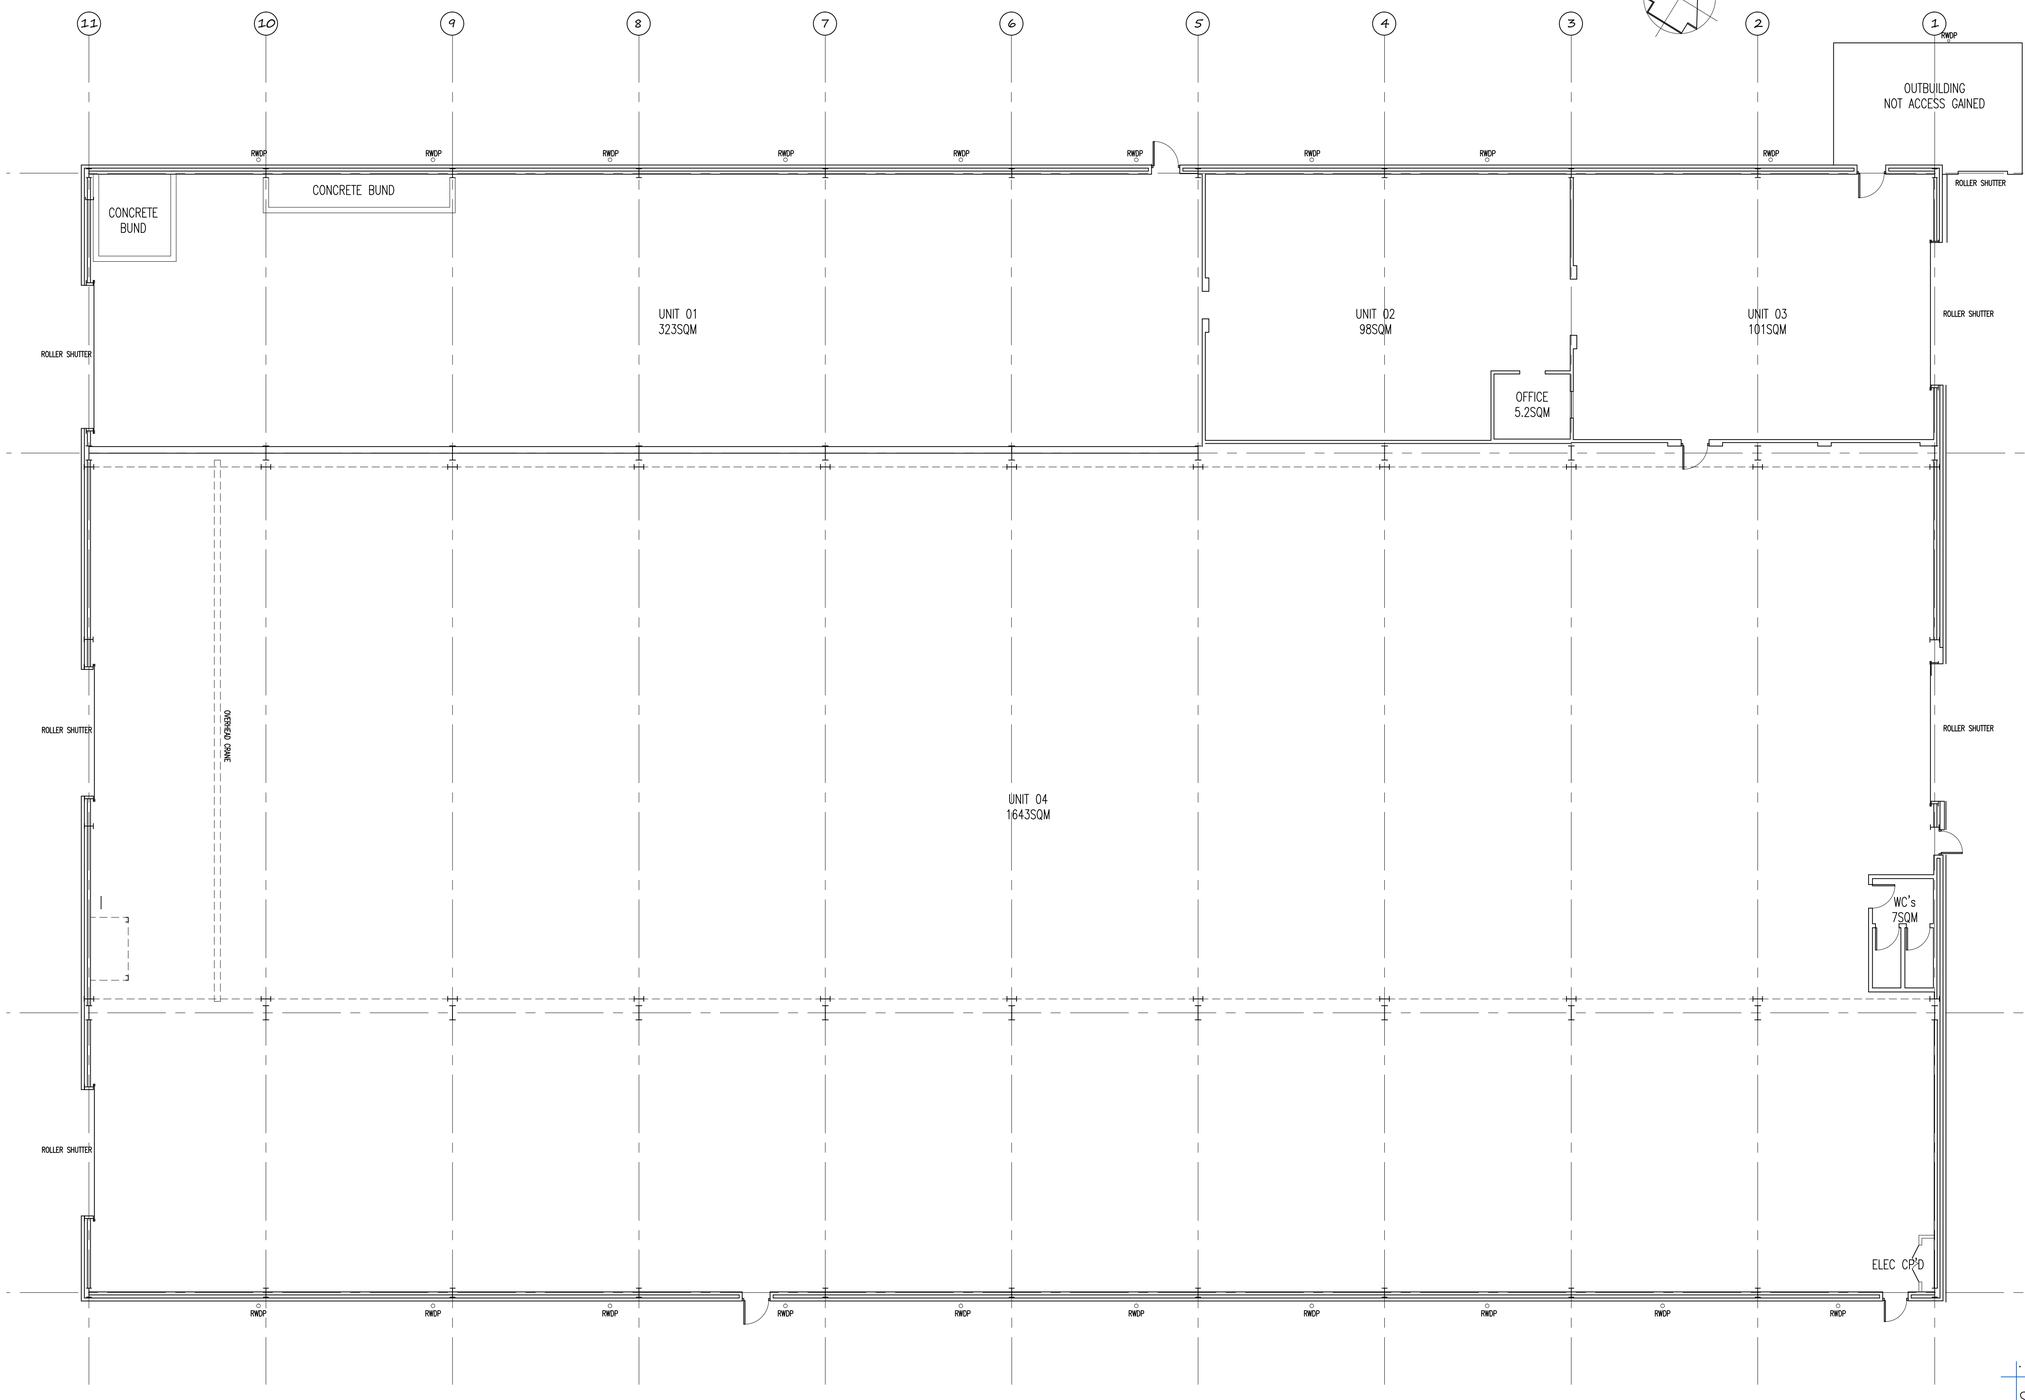


GROUND FLOOR PLAN

SCALE 1:100 @ A1

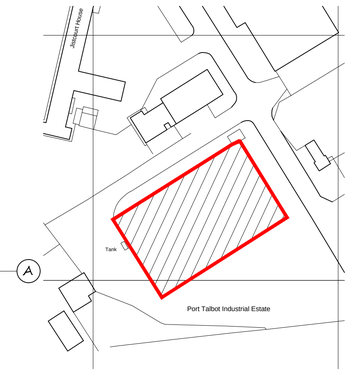

KEY PLAN

SCALE 1:1250 @ A1

SUB-DIVISION OF EXISTING INDUSTRIAL UNIT
UNIT 13 LLEWELLYNS QUAY, PORT TALBOT
SA13 1RF.

EXISTING GROUND FLOOR PLAN

APPLICANT: MR HATEM ELMAHY	DWG: A02	A1 SHEET