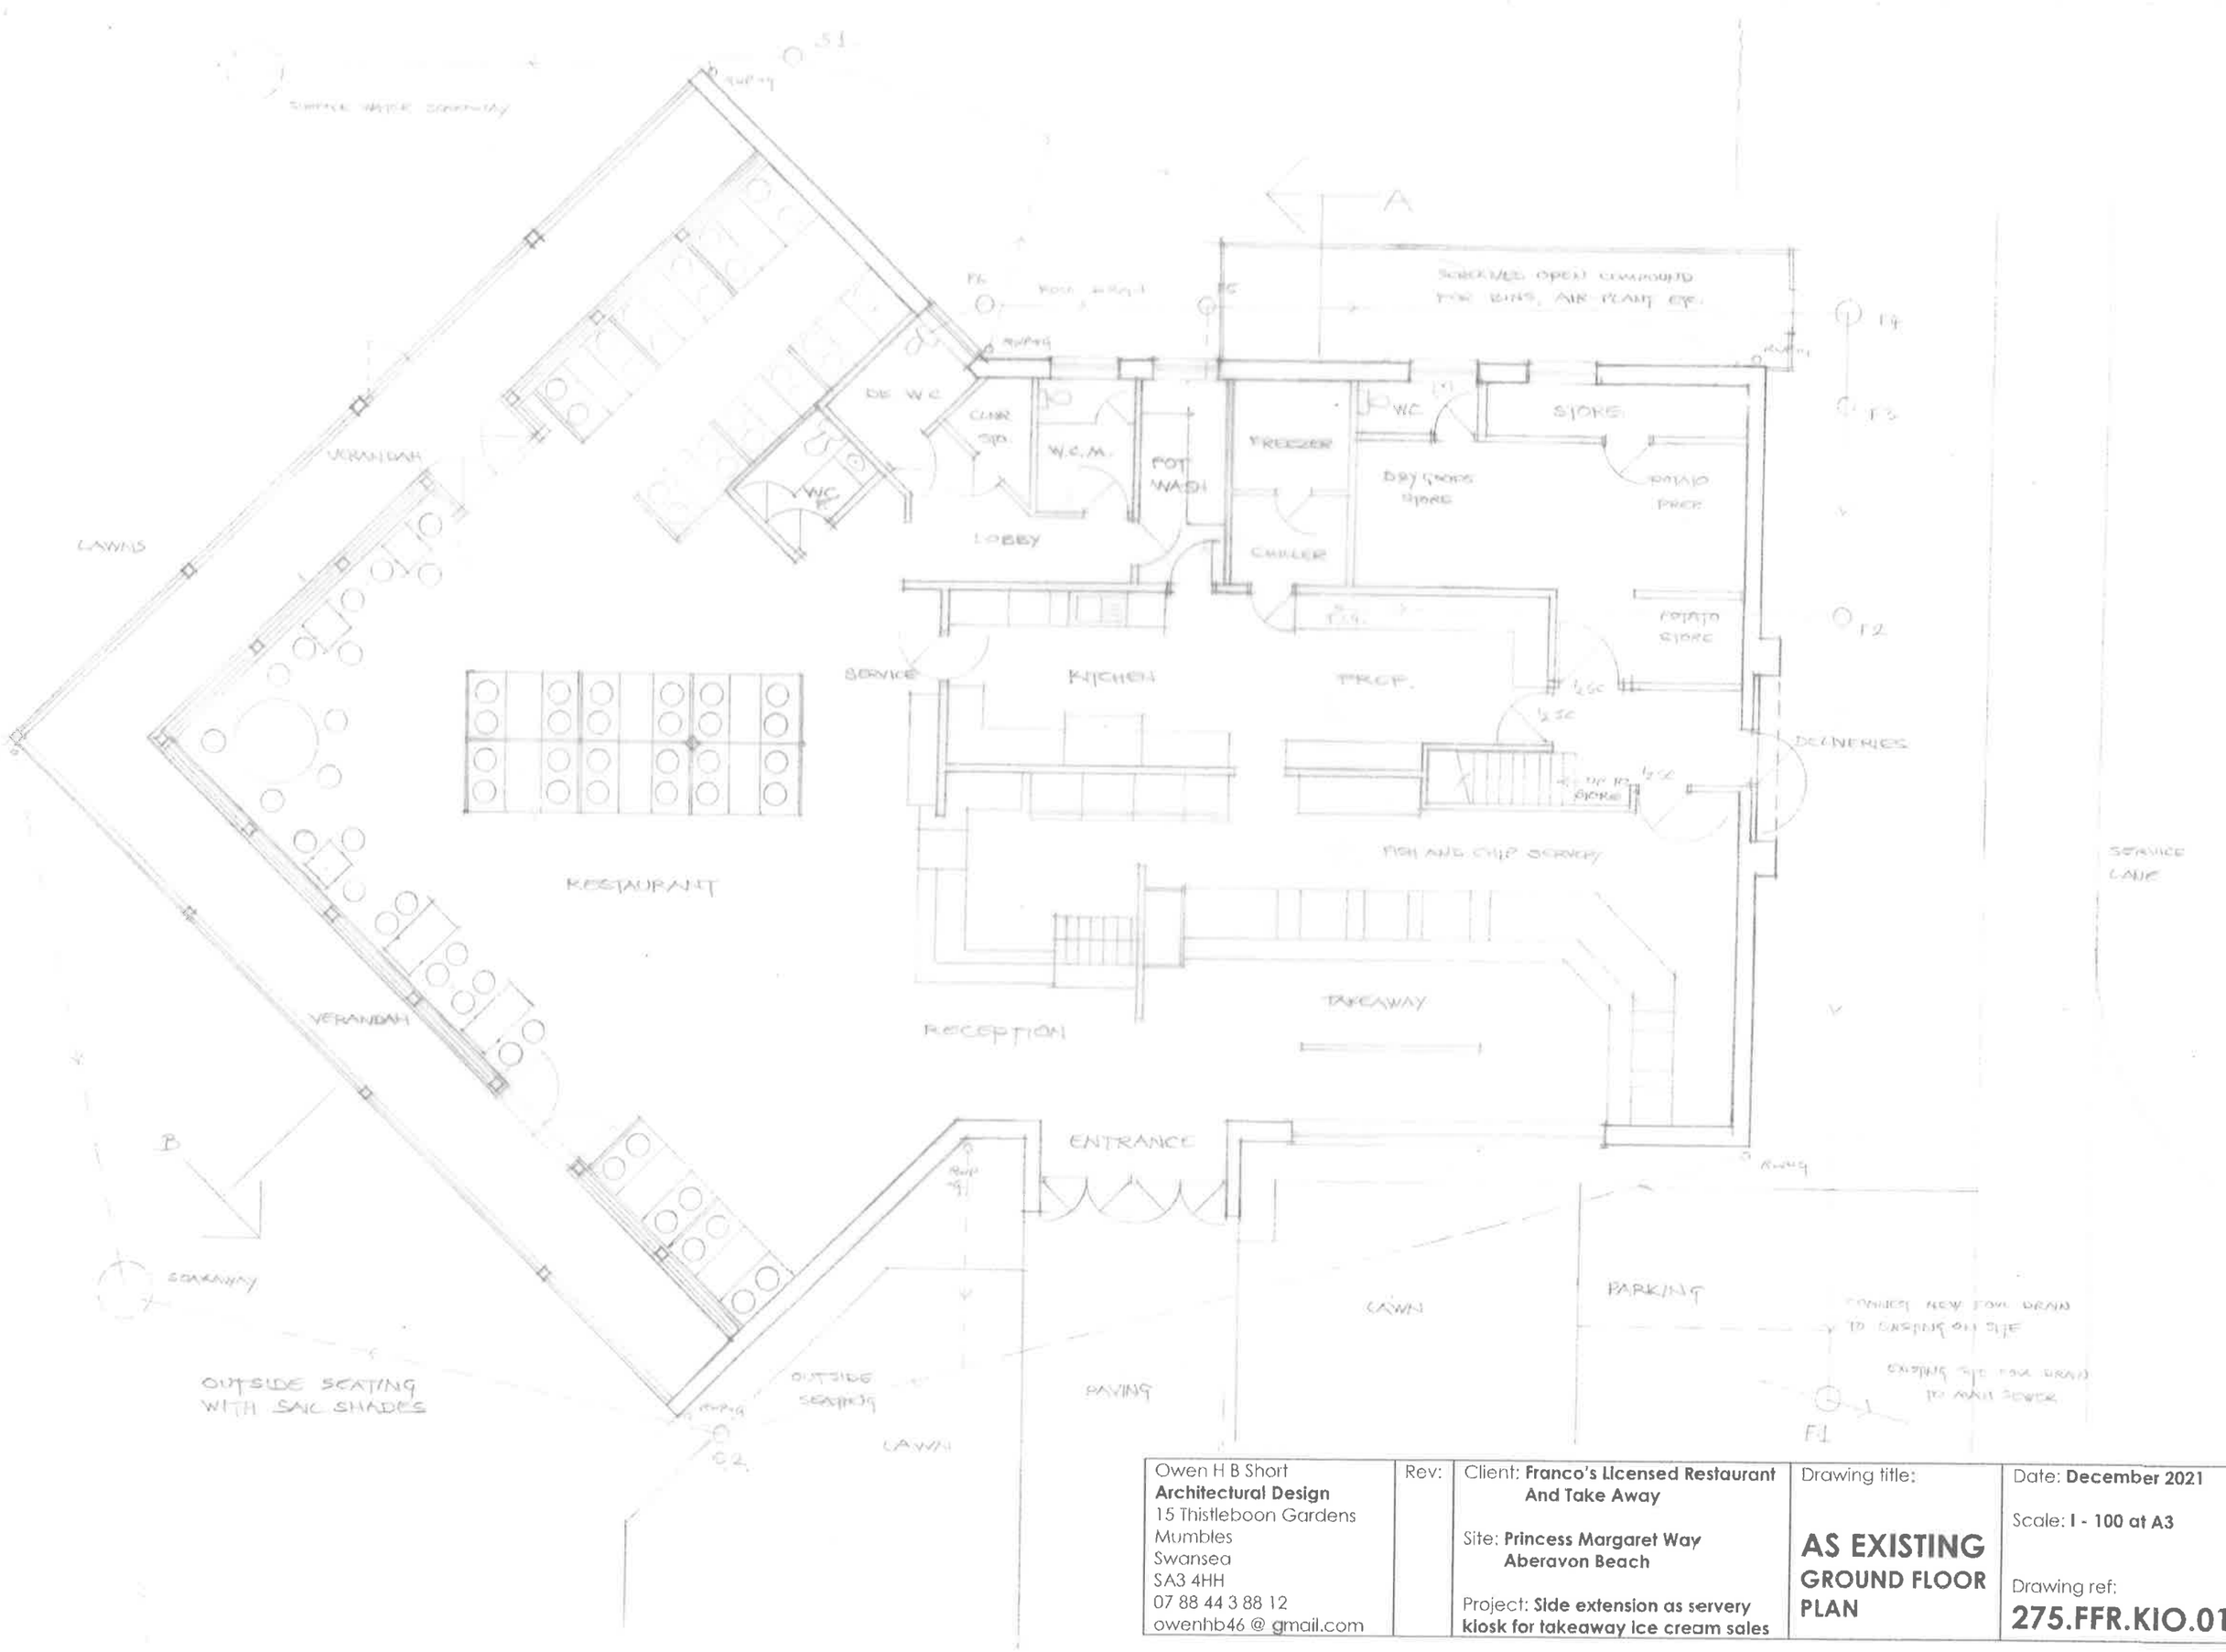


Owen H B Short **Architectural Design** 15 Thistleboon Gardens Mumbles Swansea SA3 4HH 07 88 44 3 88 12 owenhb46 @ gmail.com	Rev:	Client: **Franco's Licensed Restaurant And Take Away** Site: **Princess Margaret Way Aberavon Beach** Project: **Side extension as servery kiosk for takeaway ice cream sales**	Drawing title: **AS EXISTING GROUND FLOOR PLAN**	Date: **December 2021** Scale: **1 - 100 at A3** Drawing ref: **275.FFR.KIO.01**