
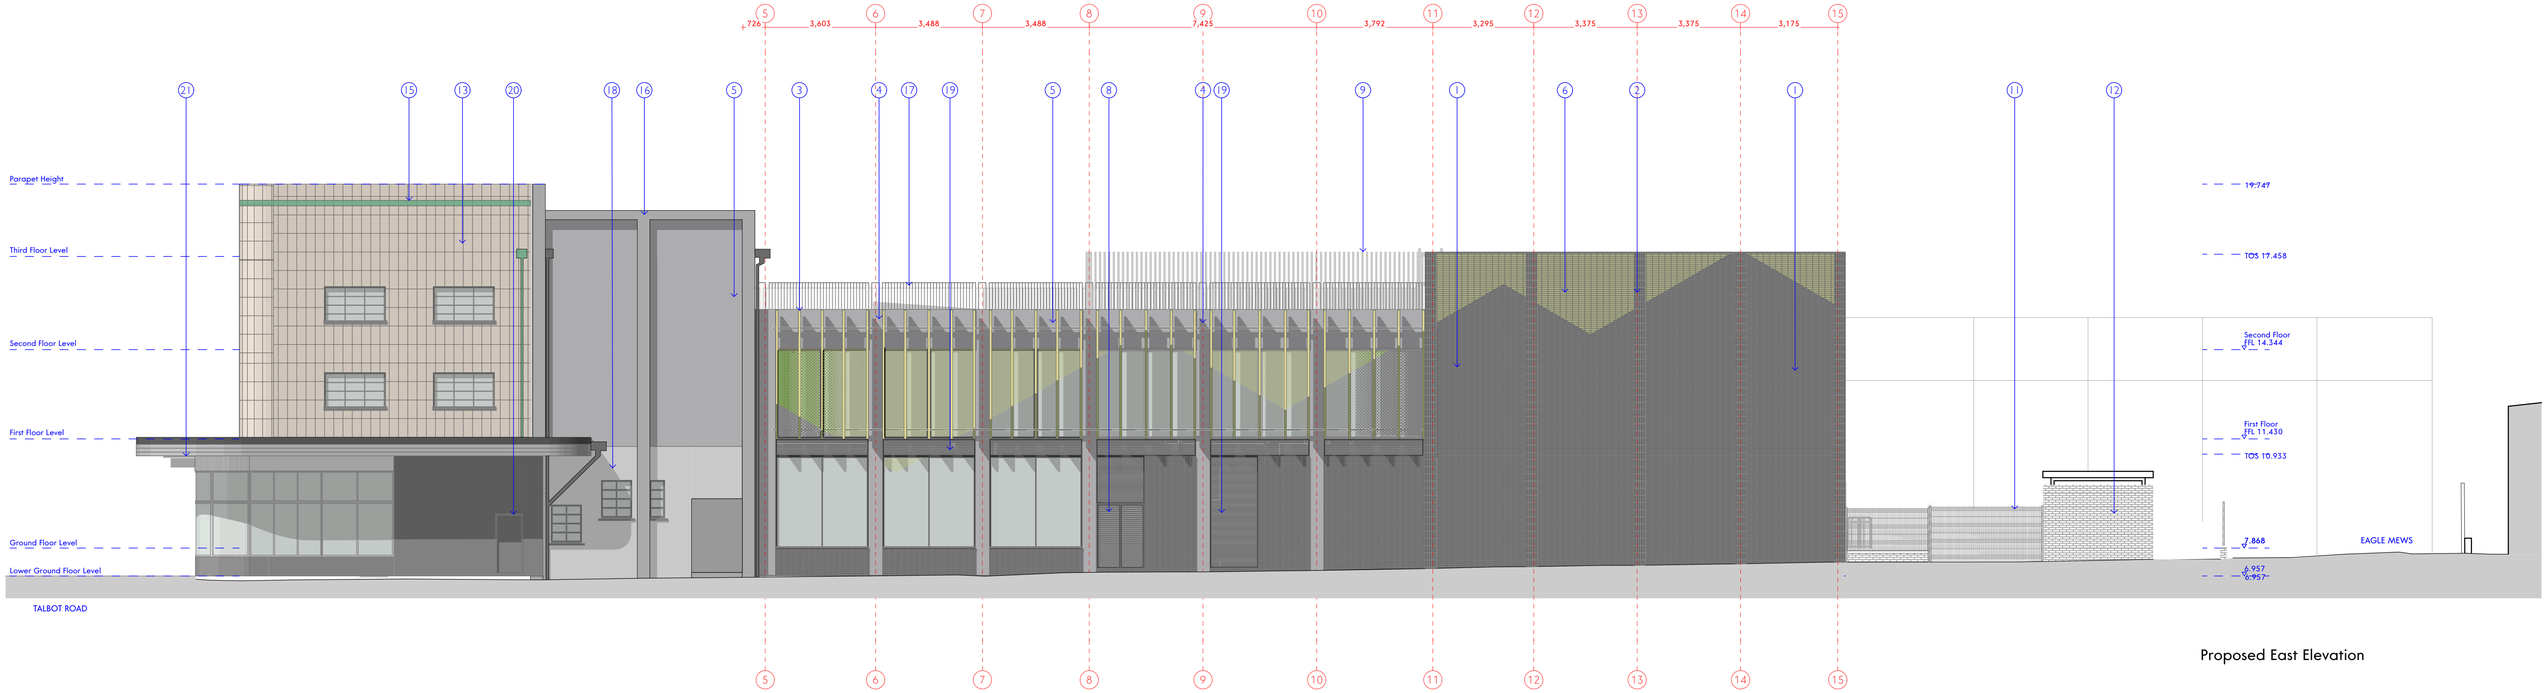



Proposed East Elevation

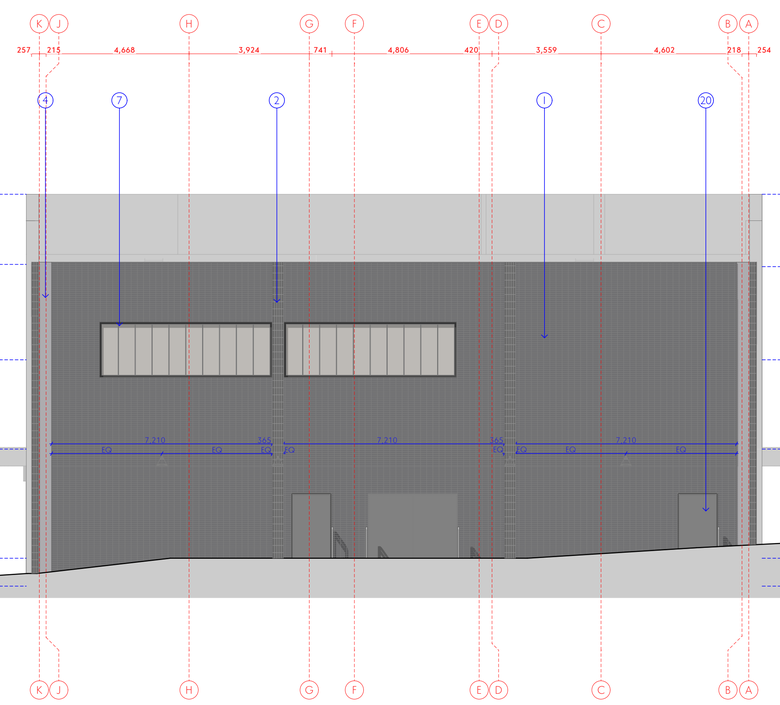

Proposed North Elevation

GENERAL MATERIALS KEY

1. slate grey/blue brick slips stack bond with slate grey/blue-coloured mortar (F10/130)
2. slate grey/blue brick slips laid in a soldier stack bond 'piers' with slate grey/ blue-coloured mortar (F10/130)
3. vertical brise soleil 'fins' (L10/670)
4. powder coated aluminium panel/recess pier. (H92/115)
5. propriety self coloured grey render. (M21/210)
6. feature colour brickslip & mortar (F10/130)
7. polycarbonate system glazing (H10/120A)
8. louvred screen with integral flood doors (L20/285A)
9. louvred rooftop plant screening
10. spandrel panels (L10/330)
11. security fence on brick wall (Q40/127)
12. bin store
13. existing faience tiles
15. existing faience tiles in Eau de Nil colour
16. existing concrete frame elements to be retained
17. metal railing 1100mm high (Z11)
18. re-rendering of existing surface (M20/160A)
19. louvre vents (L10/660)
20. flood resistant door (L20/285A)
21. metal downstand to canopy replicated using like-for-like detailing - Ref (21) 0026
22. security roller shutter

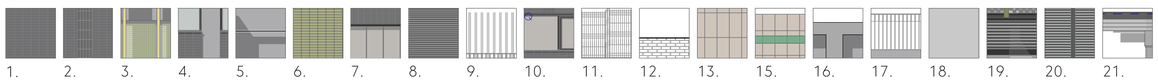

This drawing is the property of GWP Architecture. Copyright is reserved by them and the drawing is issued on the condition that it is not copied, reproduced, retained, or disclosed to any unauthorised person, either wholly or in part, without the consent in writing of GWP Architecture.

All drawings and specifications should be read in conjunction with the project health and safety plan, any possible conflicts should be presented to the Planning Coordinator.

All work to be carried out in accordance with current Building Regulations.


Contractors must verify all dimensions at the job before commencing any work or making shop drawings.

Written dimensions should be taken. Do not scale off drawing. Do not take digital dimensions from this drawing.

Any discrepancies to be reported to the Architect.

0 1m 5m

Scale - 1:100 @A1

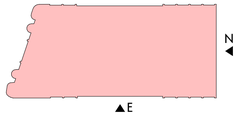

Rev	Date	Comment		
01	19.01.22	Planning Issue	BP	BP

BIMcloud: DESKTOP-H2CIOHA - BIMcloud Basic for ARCHICAD 25/Plaza Port Talbot - [3851190]-GWP-01-XX-M3-A-18 PortTalbot-R25

GWP Ref PPT

Job Title: Plaza Port Talbot

Client: Neath Port Talbot County Borough Council

Proposed North & East Elevations

Name	PPT-GWP-01-XX-DR-A-(00)-0002
Scale	1:100@A1
Revision	01
Drawn/Checked	DT / RT
First Issue	31.07.2019
Drawing Status	D - Planning

CHARTERED ARCHITECTS
INTERIOR DESIGNERS
SPACE PLANNERS
PROJECT MANAGERS
LANDSCAPE ARCHITECTS

15th Brunel House 2 Fitzalan Road Cardiff CF24 0EB
+44(0)2921 303 322 (t) @Contact Fax (f)
architecture@gwp-arch.com | www.gwp-arch.com