

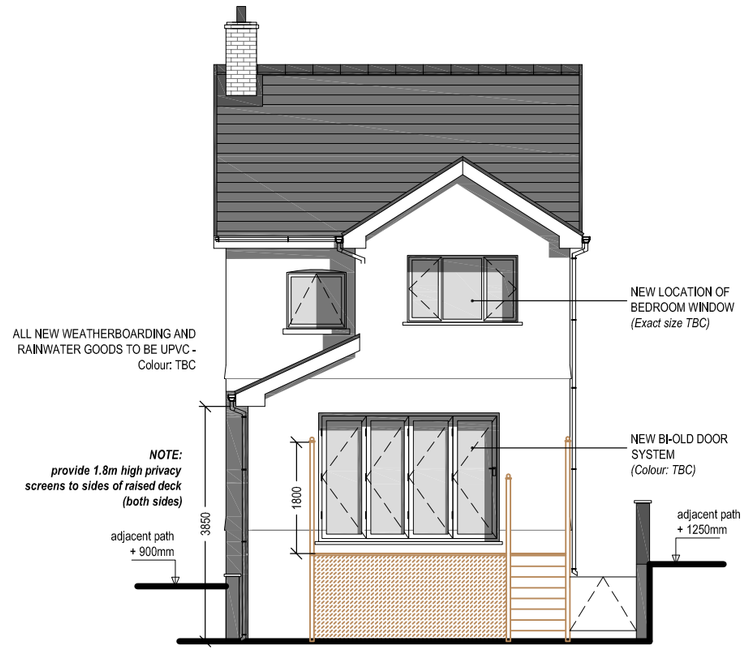



PROPSOED REAR ELEVATION
Scale 1:100

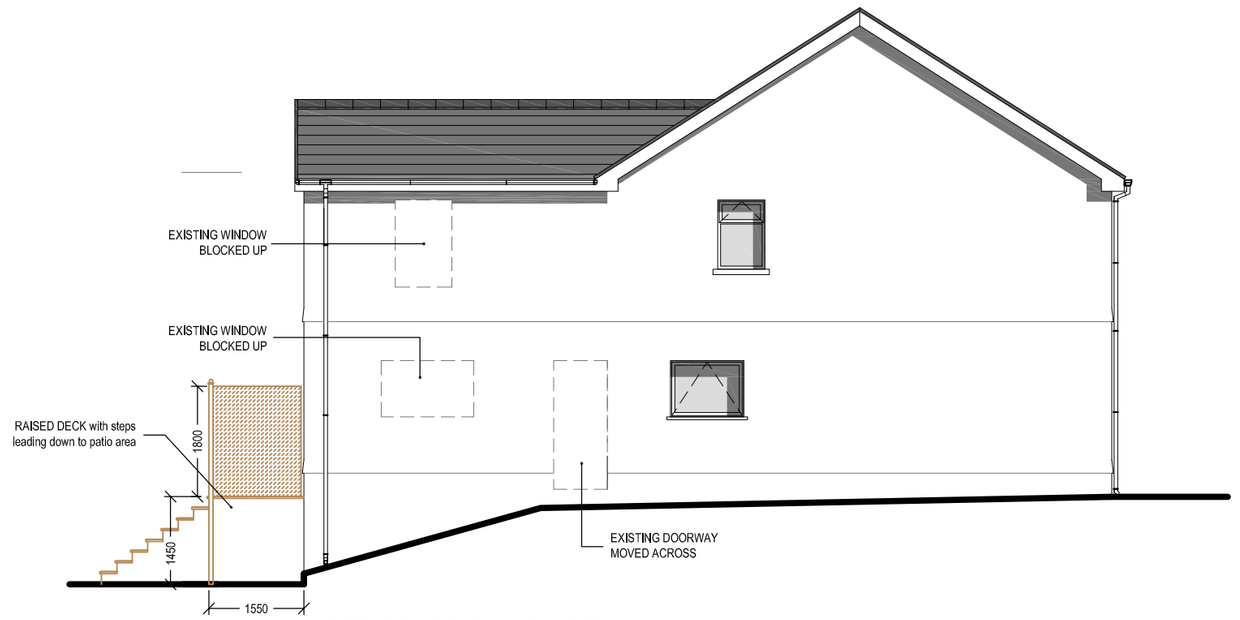

PROPOSED SIDE ELEVATION
Scale 1:100

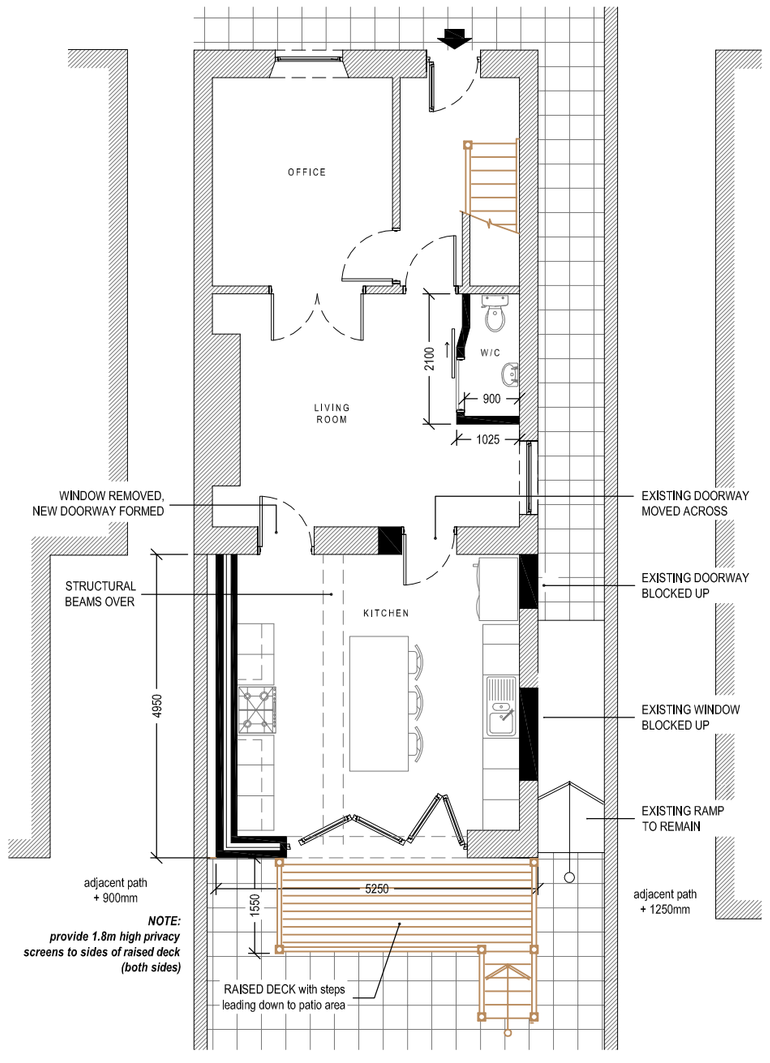

PROPOSED FLOOR PLAN
Scale 1:100

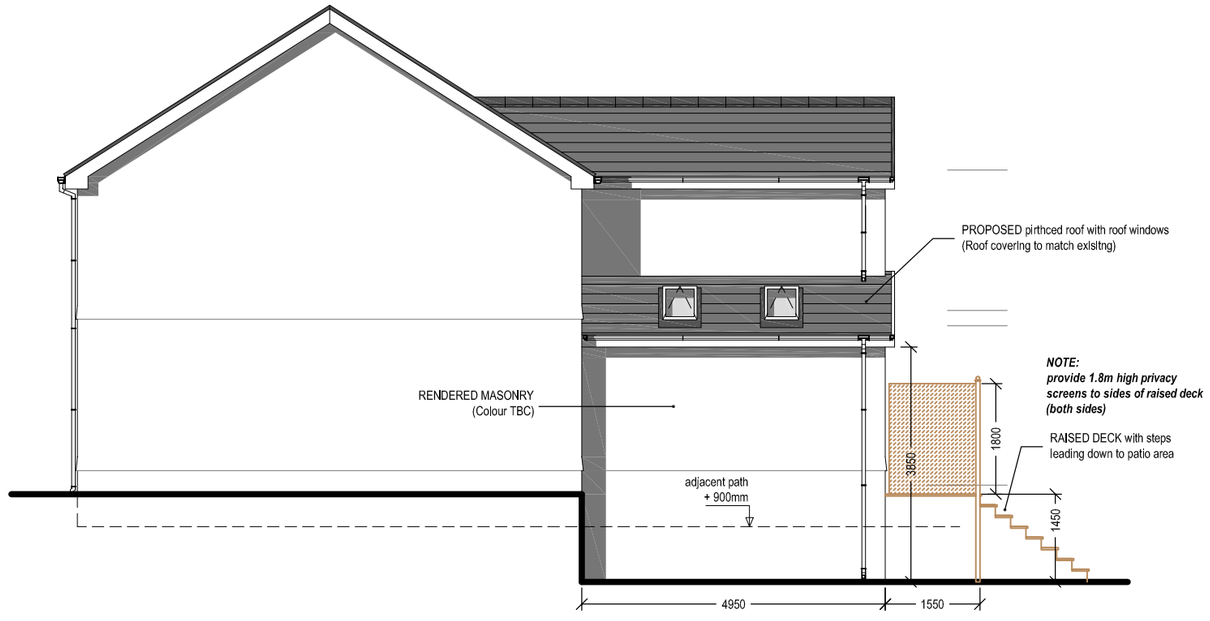

PROPOSED SIDE ELEVATION
Scale 1:100

Client:

Mr & Mrs. Griffiths
4 School Road
Lower Brynamman

Project Title:

PROPOSED SINGLE STOREY REAR EXTENSION

General Notes:

1. Do not scale from this drawing, take figured dimensions only.
2. Dimensions are in millimeters unless otherwise stated.

Drawing Issue:

PLANNING

Drawing Title:
PROPOSED ELEVATIONS & FLOOR PLANS

Drawing No:	004	Revision:	A
Date:	03-02-2022	Revised:	18-02-2022
Scale(s):	1:100	Paper Size:	A2

Cwm Planning & Design Ltd.
(architectural and Draughting Services)