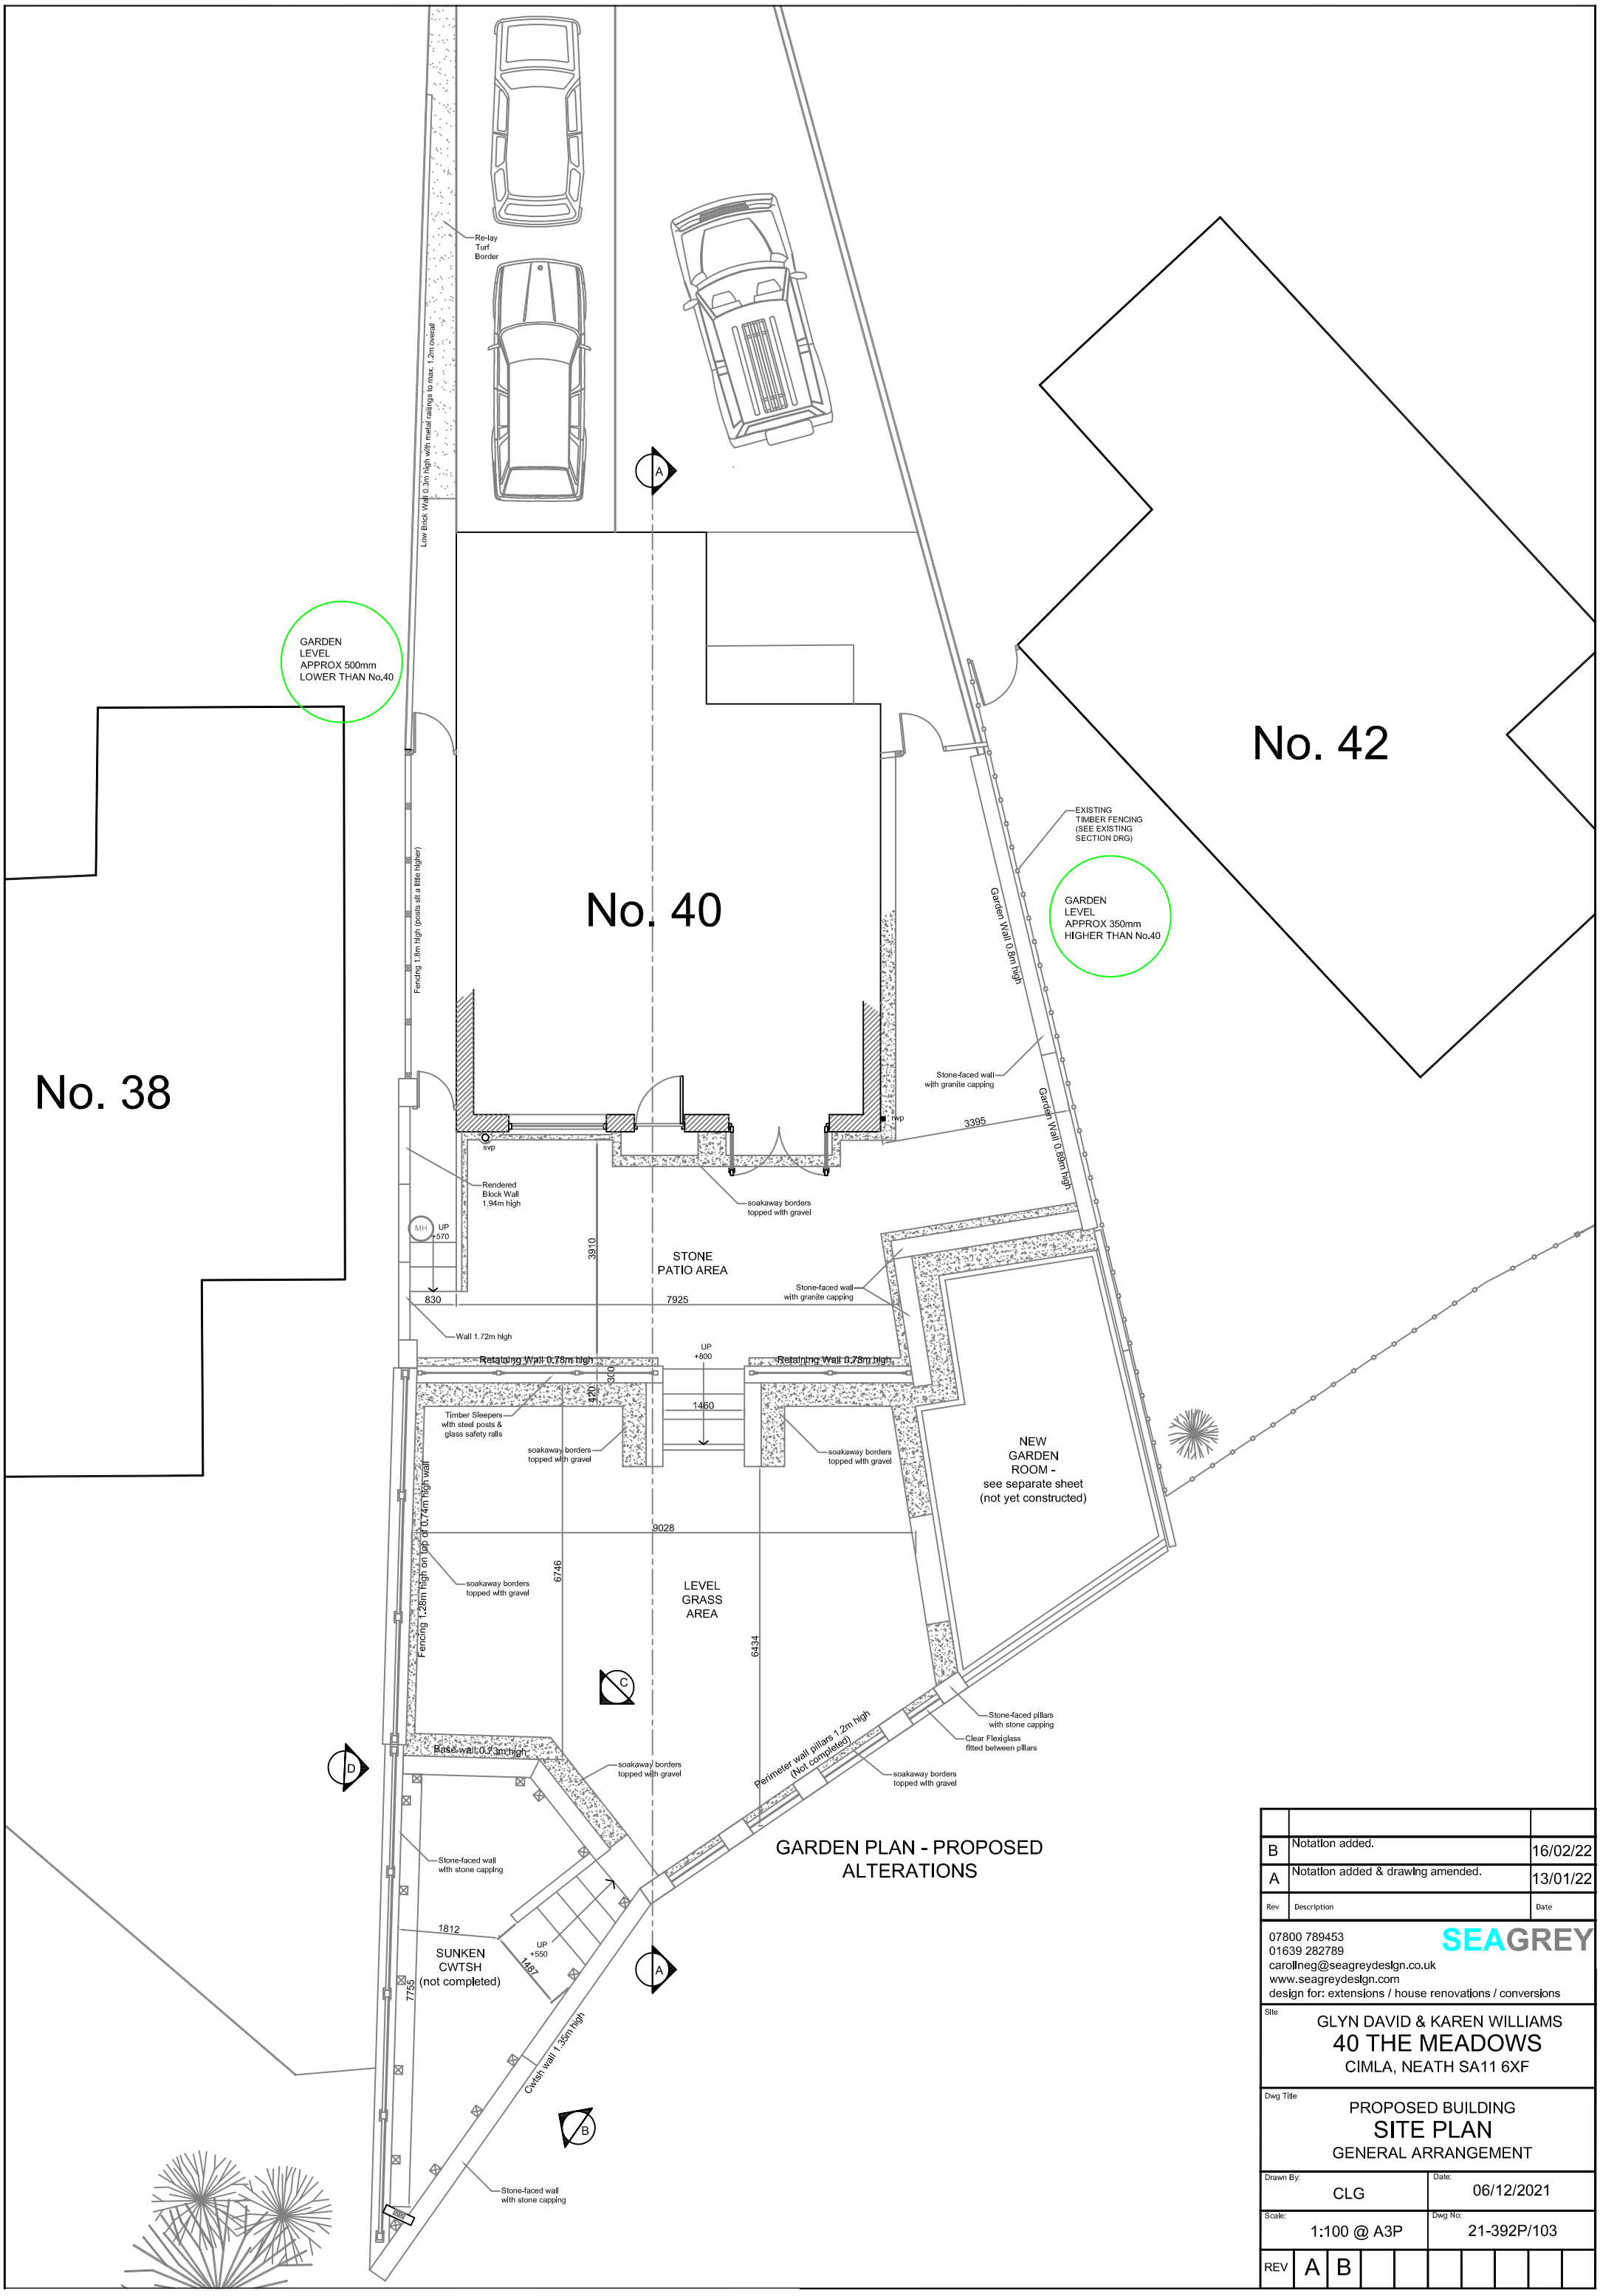


GARDEN PLAN - PROPOSED ALTERATIONS

Rev	Description	Date
B	Notation added.	16/02/22
A	Notation added & drawing amended.	13/01/22

07800 789453
01639 282789
carollneg@seagreydesign.co.uk
www.seagreydesign.com
design for: extensions / house renovations / conversions

SEAGREY

Site

GLYN DAVID & KAREN WILLIAMS
40 THE MEADOWS
CIMLA, NEATH SA11 6XF

Dwg Title

PROPOSED BUILDING
SITE PLAN
GENERAL ARRANGEMENT

Drawn By:	Date:
CLG	06/12/2021
Scale: 1:100 @ A3P	Dwg No: 21-392P/103

REV A B