



PROPOSED LH SIDE ELEVATION

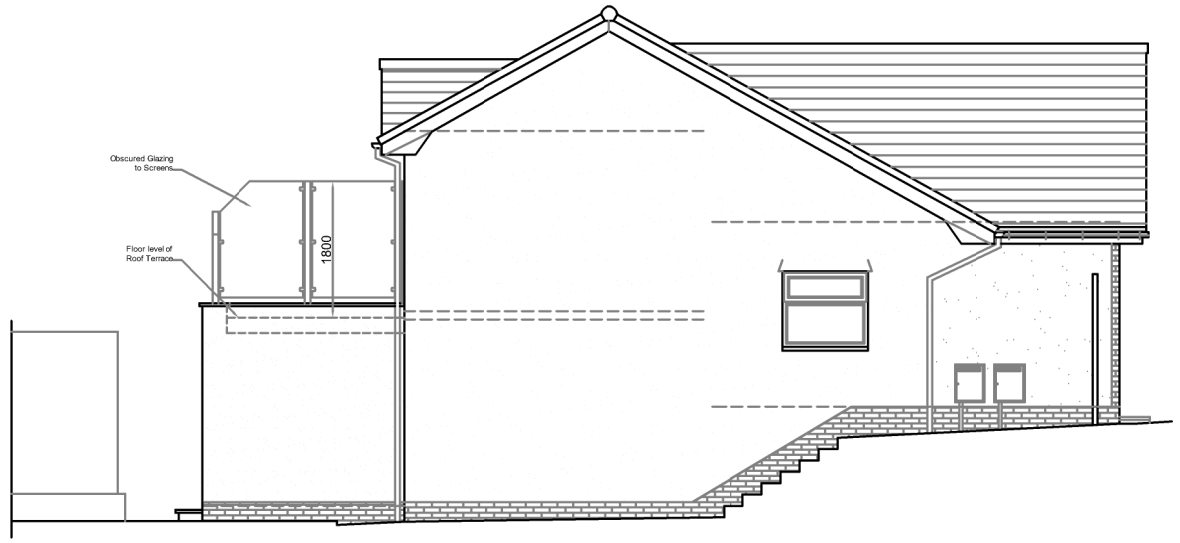

PROPOSED FRONT ELEVATION

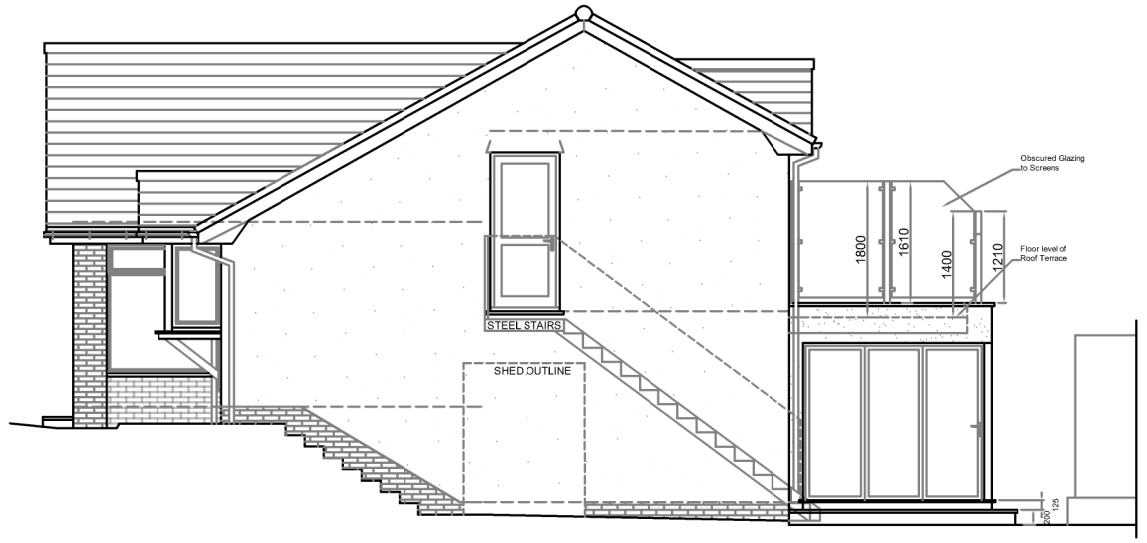

PROPOSED RH SIDE ELEVATION

FINISH NOTES:

General (Proposed) -


- External Wall Finish - Textured Render (to match existing house)
- Doors - Dark Wood finish uPVC (to match ex.)
- Windows - Dark Wood finish uPVC (to match ex.)
- Roof Terrace - Sealed EDPM Flat Roof with stone-capped Parapet and Decking
- Fascia - Brown uPVC (to match ex.)
- Soffit - Brown uPVC (to match ex.)
- Rainwater - Brown uPVC (to match ex.)

Boundaries -

- Front - No change to existing
- Rear Sides - Existing Fences & Walls
- Rear - Existing Fencing & Paving



PROPOSED REAR ELEVATION

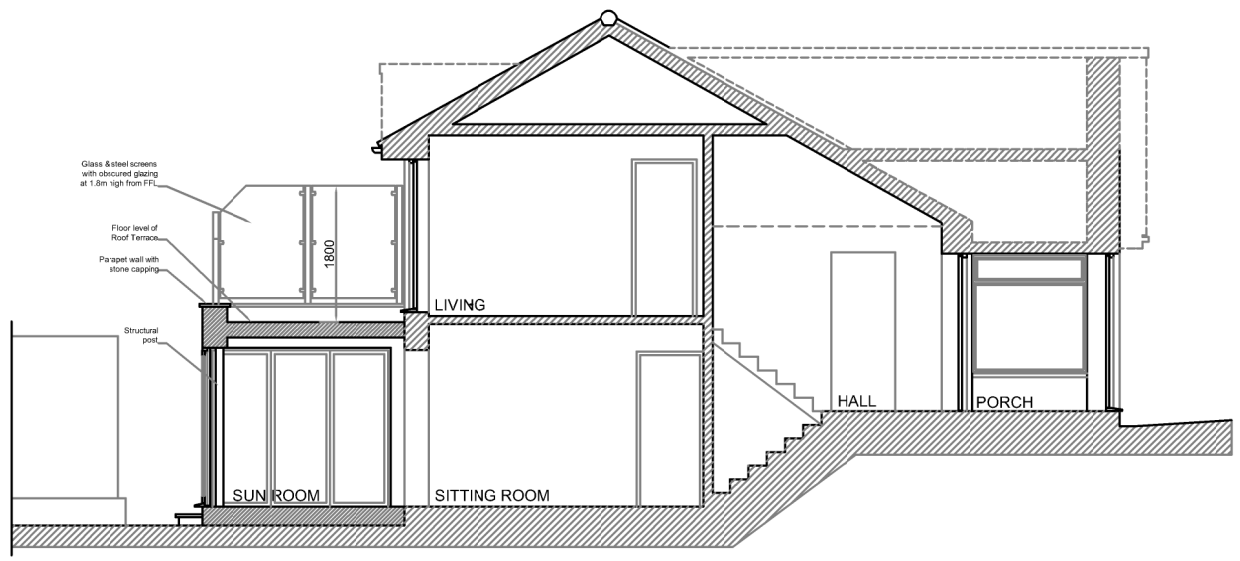

PROPOSED SECTION A-A

Rev	Description	Date
B	Plans amended as advised.	14/04/22
A	Plans amended as advised.	15/03/22

07800 789453
01639 282789
carolineg@seagreydesign.co.uk
www.seagreydesign.com
design for: extensons / house renovations / conversions

SEAGREY

Site

DANIEL & SARAH DEANE
10 BAGLAN HEIGHTS
BAGLAN, PORT TALBOT SA12 8UF

Dwg Title

PROPOSED BUILDING
ELEVATIONS
GENERAL ARRANGEMENT

Drawn By:	Date:
CLG	19/02/2022
Scale: 1:100 @ A3L	Dwg No: 21-362P/108

REV A B

Superseded