




NORTH EAST ELEVATION
VIEW TO GRID LINE E AND F
SCALE 1:250 @ A0

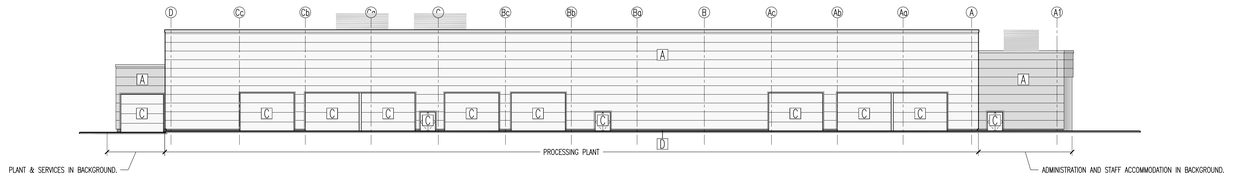

SOUTH EAST ELEVATION
VEIW TO GRID LINE 01
SCALE 1:250 @ A0

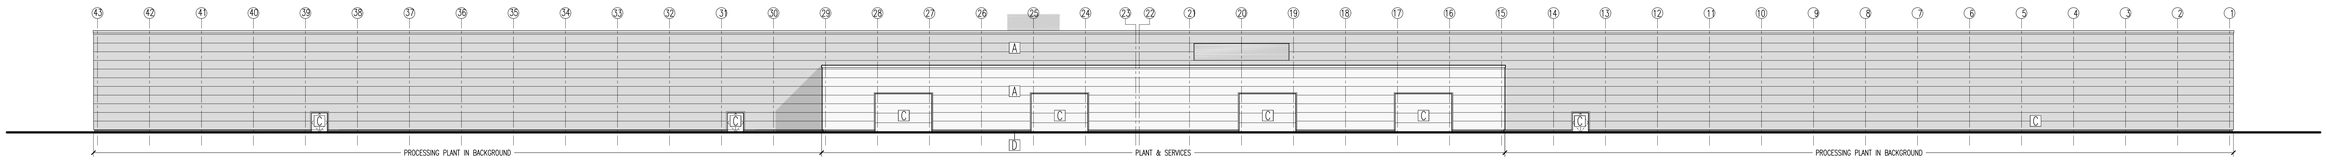


SOUTH WEST ELEVATION
VEIW TO GRID LINE B
SCALE 1:250 @ A0

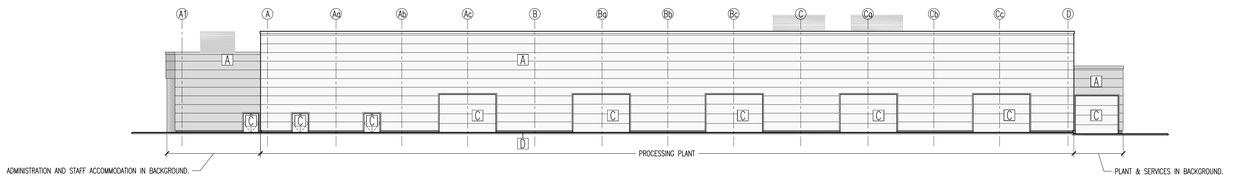


NORTH WEST ELEVATION
VEIW TO GRID LINE 39
SCALE 1:250 @ A0

KEY TO MATERIALS

- A. COLOUR COATED STEEL CLADDING
 COLOUR – GREY
- B. PLANAR GLAZING
- C. COLOUR COATED METAL DOOR | SHUTTER
 COLOUR – GREY
- D. ENGINEERING GRADE BRICKWORK PLINTH

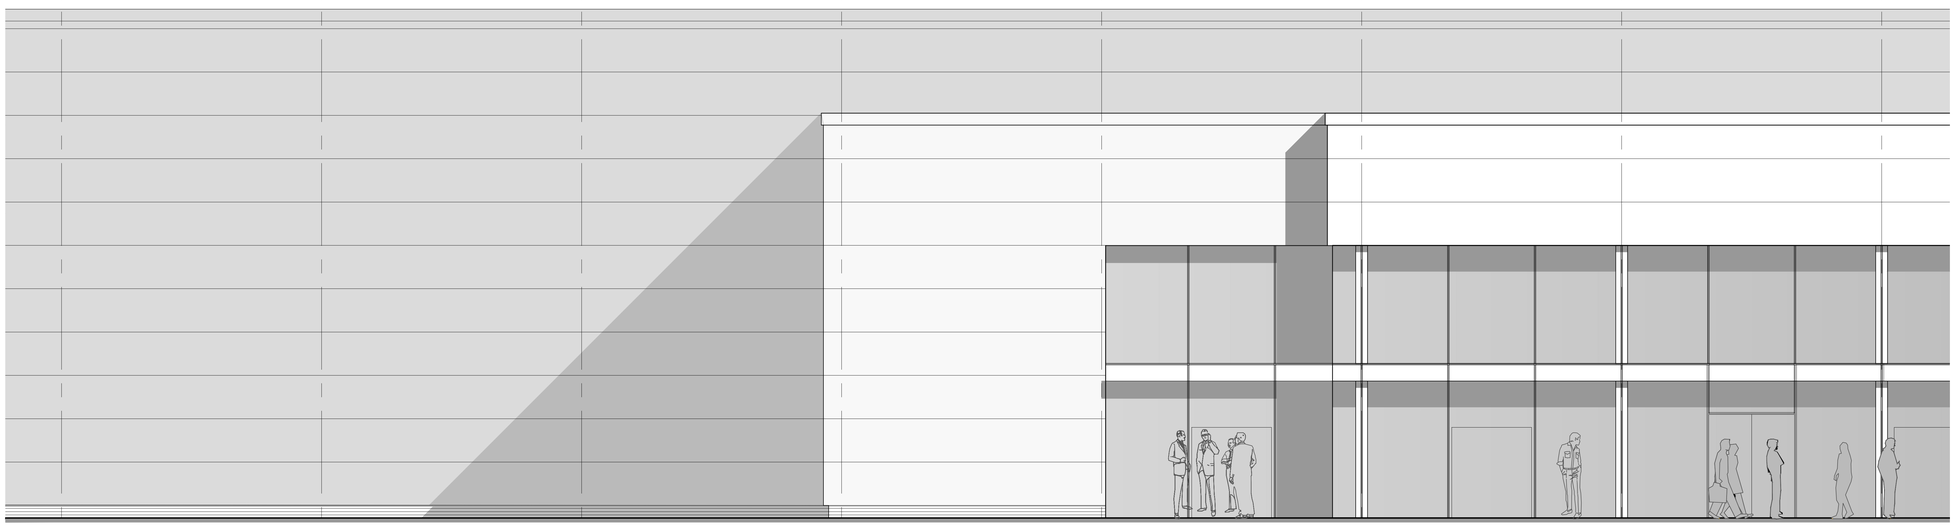

ELEVATION STUDY
SCALE 1:50 @ A0

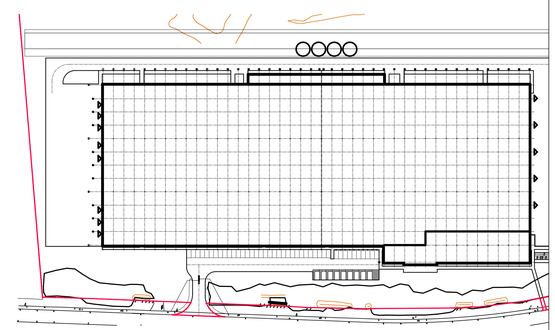

KEY PLAN
SCALE 1:1250 @ A0

No.	REVISION	by	date
A	DRAWINGS 'ANNOTATED' WITH SHADOW AND COLOUR FILL	AO	11.01.22
B	MATERIALS KEY ADDED TO DRAWING	AO	28.01.22
C	EXTRACT GRILLS AND PLANT ROOM BAFFLES INDICATED	AO	25.03.22
D	BUILDING ENVELOPE EXPANDED	AO	01.04.22

NOTES
1 Do not scale from this drawing
2 All dimensions to be checked on site
3 'As built' drawings are prepared, in part, based upon information furnished by others. While this information is believed to be reliable, James & Nicholas LLP assume no responsibility for the accuracy of 'As built' drawings or for any errors or omissions that may have been incorporated into them as a result of incorrect information provided to us by others. Those relying on an 'As built' drawing are advised to obtain independent verification of its accuracy.

STAGE
APPROVAL

REFER ALSO TO THE FOLLOWING:
Drawings:

Bending Schedules:

CLIENT
CJ CONSTRUCTION (WALES) LTD
GLASS SYSTEMS UK'S NUMBER ONE

james&nicholas
Grove House, Grove Place, Port Talbot SA13 1XA● Tel 01639 885431 ● Fax 01639 891687
admin@jamesandnicholas.com ● www.jamesandnicholas.com
James & Nicholas Limited Liability Partnership. Registered in the UK No. OC303071

COPYRIGHT ©

Job title
NEW PRODUCTION UNIT, BAGLAN INDUSTRIAL PARK, PORT TALBOT

Drawing title
ELEVATIONS – SHEET 01

	by	date
drawn	AP	08.10.2021
checked	JEH	11.10.2021
approved	JEH	11.10.2021

Job No: 21.49 | Drawing No: A10 | Rev: D
scales: 1:250 @ A0

Rev: D
Drawing No: A10
1:250 @ A0
Job No:
scales:

Superseded