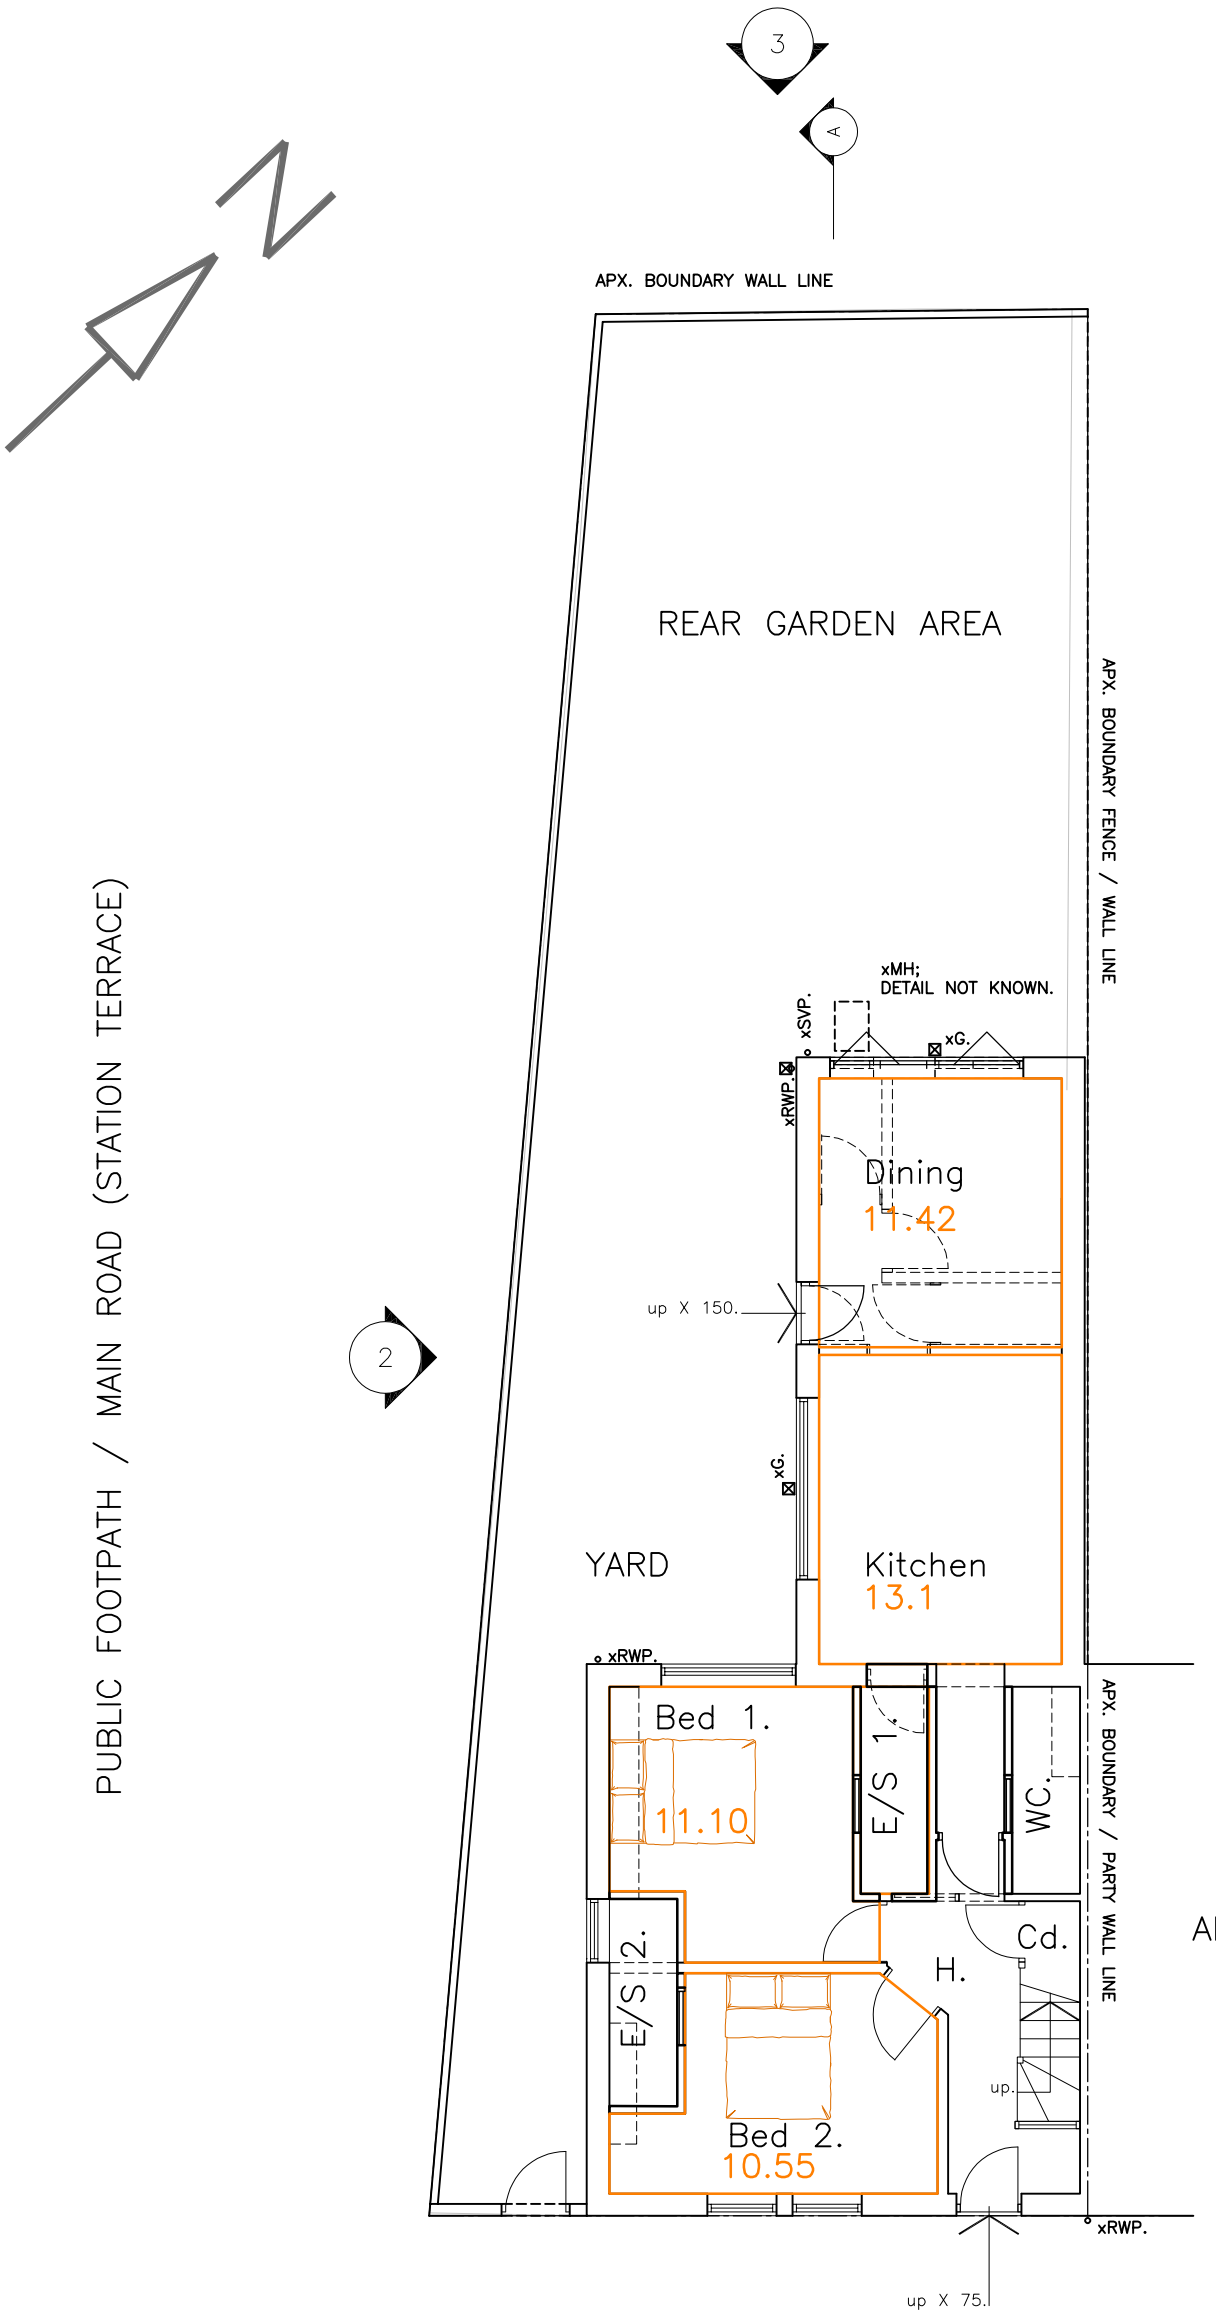


0
SCALE 1:100
5000

DRAWING NUMBER; 25 – AL(2–)01.

Ground Floor / Site Plan

(A S P R O P O S E D)

A-3	SHEET:
AS SHOWN.	SCALE:
MAY 22.	DATE:

Atrium Planning Consultants

PROJECT DESCRIPTION:
PROPOSED CHANGE OF USE
TO FORM HMO AT
7, CLARICE STREET,
PORT TALBOT.

SHEET TITLE:
AS SHOWN.

REVISIONS;
A. 25/05/22 FIRST ISSUE. KNJ
B. 01/06/22 REVISED SCHEME. KNJ
C. 30/06/22 AREAS ADDED. KNJ

Matt John
MSc Regeneration
BSc City and Regional Planning
Atrium
Accredited Degrees