
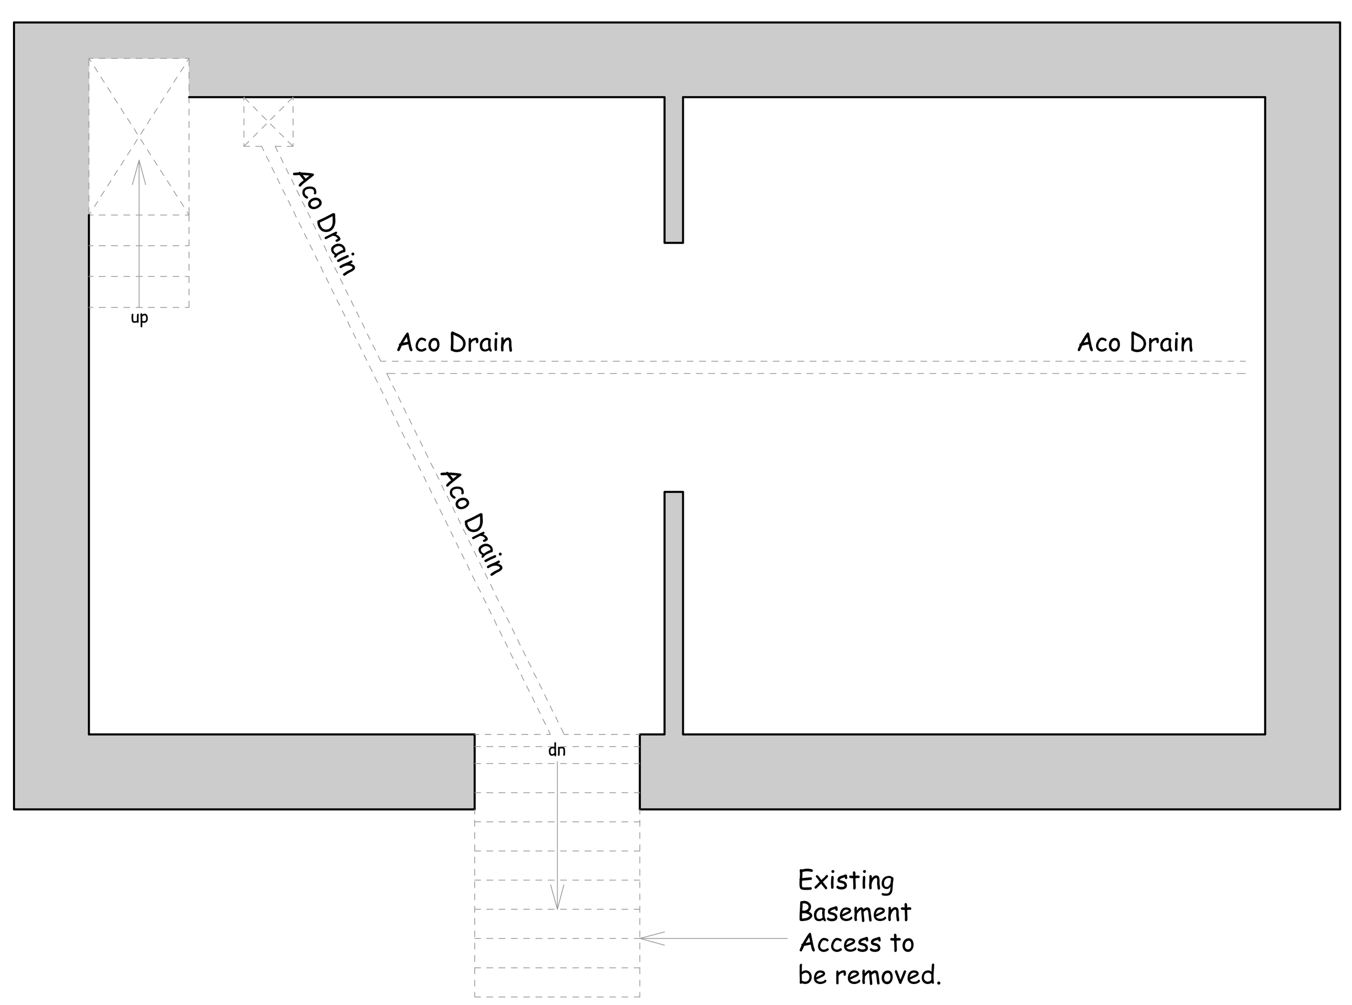


PROPOSED BASEMENT PLAN 1:50

0m 1m 2m 3m 4m 5m

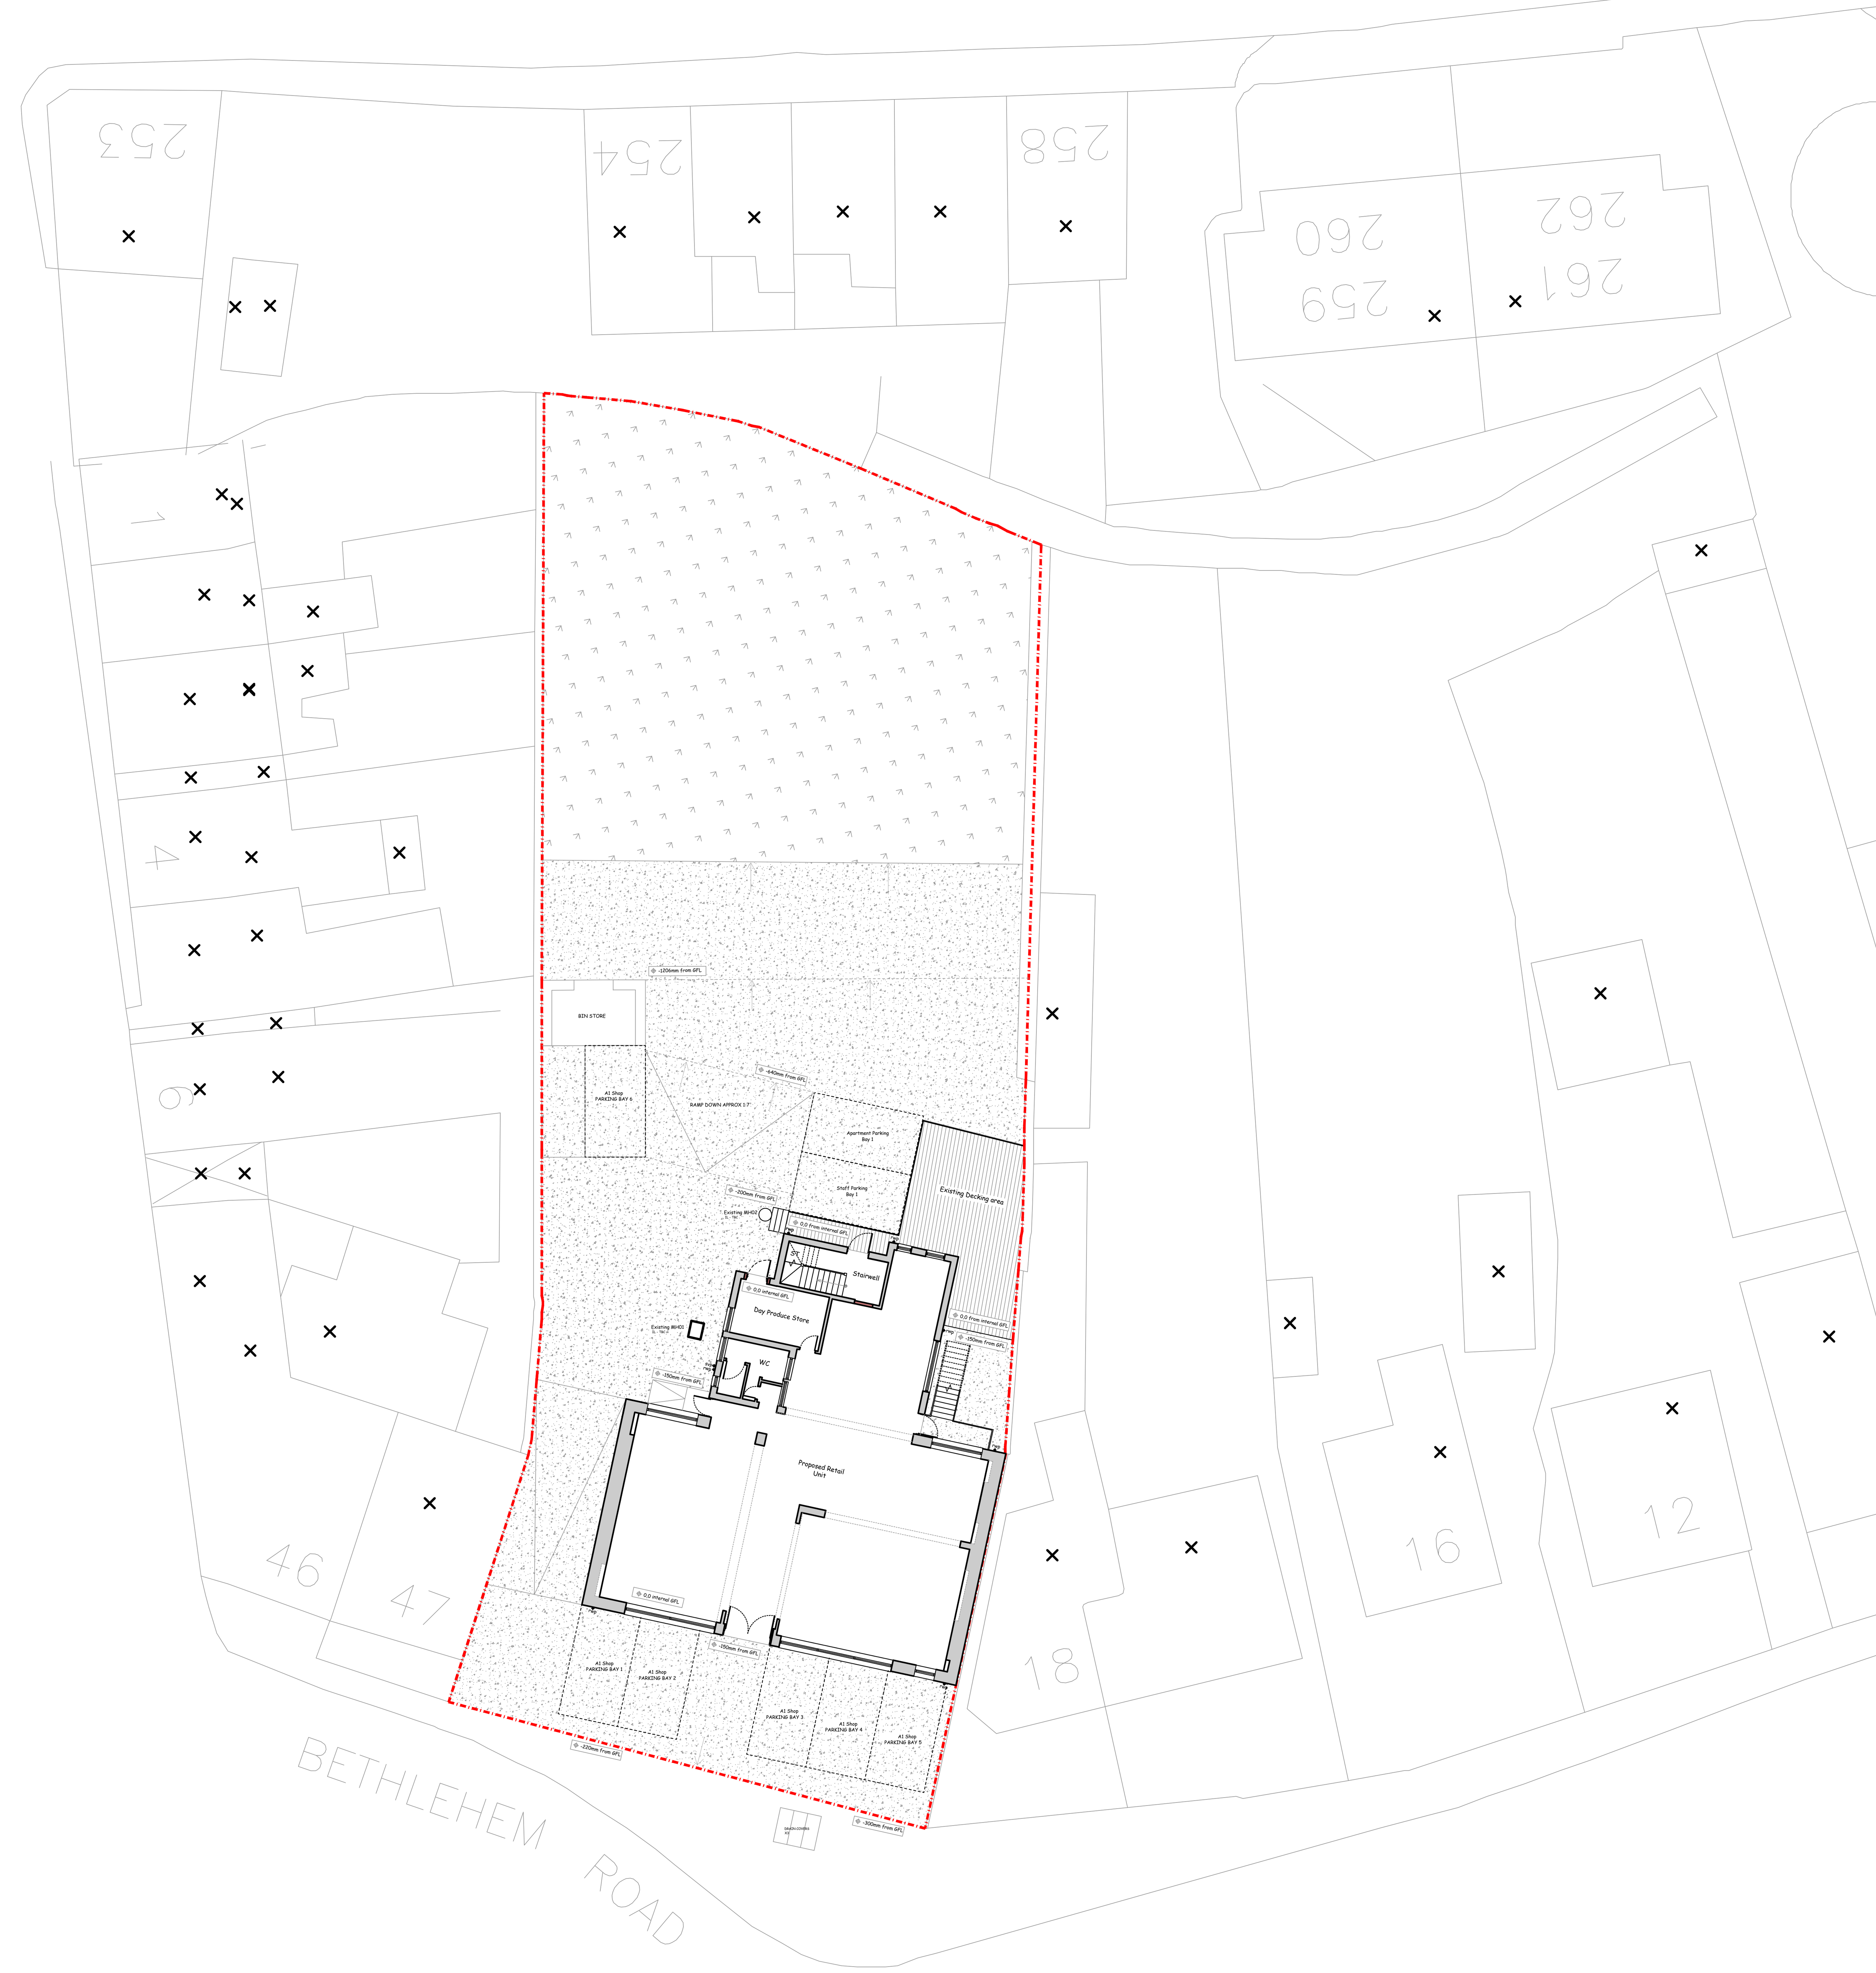

N

PROPOSED SITE PLAN 1:200

0m 10m 20m 30m 40m 50m

Drawing No R706-08 A1

NOTES:
THIS DRAWING IS COPYRIGHT.
DO NOT SCALE FROM THIS DRAWING.
WORK TO FIGURED DIMENSIONS ONLY.
CHECK ALL DIMENSIONS ON SITE.
ANY DISCREPANCIES TO BE NOTIFIED TO THE ARCHITECT.

NOTES:
DRAWINGS HAVE BEEN PRODUCED FOR PLANNING AND BUILDING REGULATIONS PURPOSES ONLY. THE CONSTRUCTION (DESIGN AND MANAGEMENT) REGULATIONS 2015 (CDM) IS THE RESPONSIBILITY OF THE CLIENT/ CONTRACTOR UNLESS OTHERWISE AGREED IN WRITING.

KEY:
Denotes Site Boundary
Asphalt surface as existing
Grass area as existing
Decking area as existing

DRAFT

B	–Parking Updated	15/08/22
A	–Parking Updated	30/06/22

REVISIONS

RICHARD ANDREWS ARCHITECTS
sustainable:modern:creative
THE STABLES, THE ESTATES OFFICE, 25-26 GOLD TOPS, NEWPORT, NP20 4PG
PHONE: 01633 744144
EMAIL:admin@ra-architects.co.uk
RICHARD ANDREWS ARCHITECTS LTD.
REGISTERED IN ENGLAND & WALES NO.8274171.
REGISTERED OFFICE: COMPANIES HOUSE, CROWN WAY, CARDIFF, CF14 3UZ
www.ra-architects.co.uk

Job FORMER MINERS ARMS PUBLIC HOUSE, OLD ROAD NEATH SA10 6AR

Drawing PROPOSED BASEMENT AND SITE PLAN

Number R706-08 A1

Scale	Date	Drawn	Checked
1:50/200	04/03/22	MB	RA

15/08/2022 11:08:31 L:\RA Architects\RAA Projects\R706 Miners Arms, Neath\CAD\R706–Proposed.dwg – ISO A1 (594.00 x 841.00 MM)

Superseded