
Wildfox Resorts, Afan Valley

Spa - Proposed Ground Floor Plan

LANDSCAPING FOR INFORMATION PURPOSES ONLY
TRAILS FOR INFORMATION PURPOSES ONLY

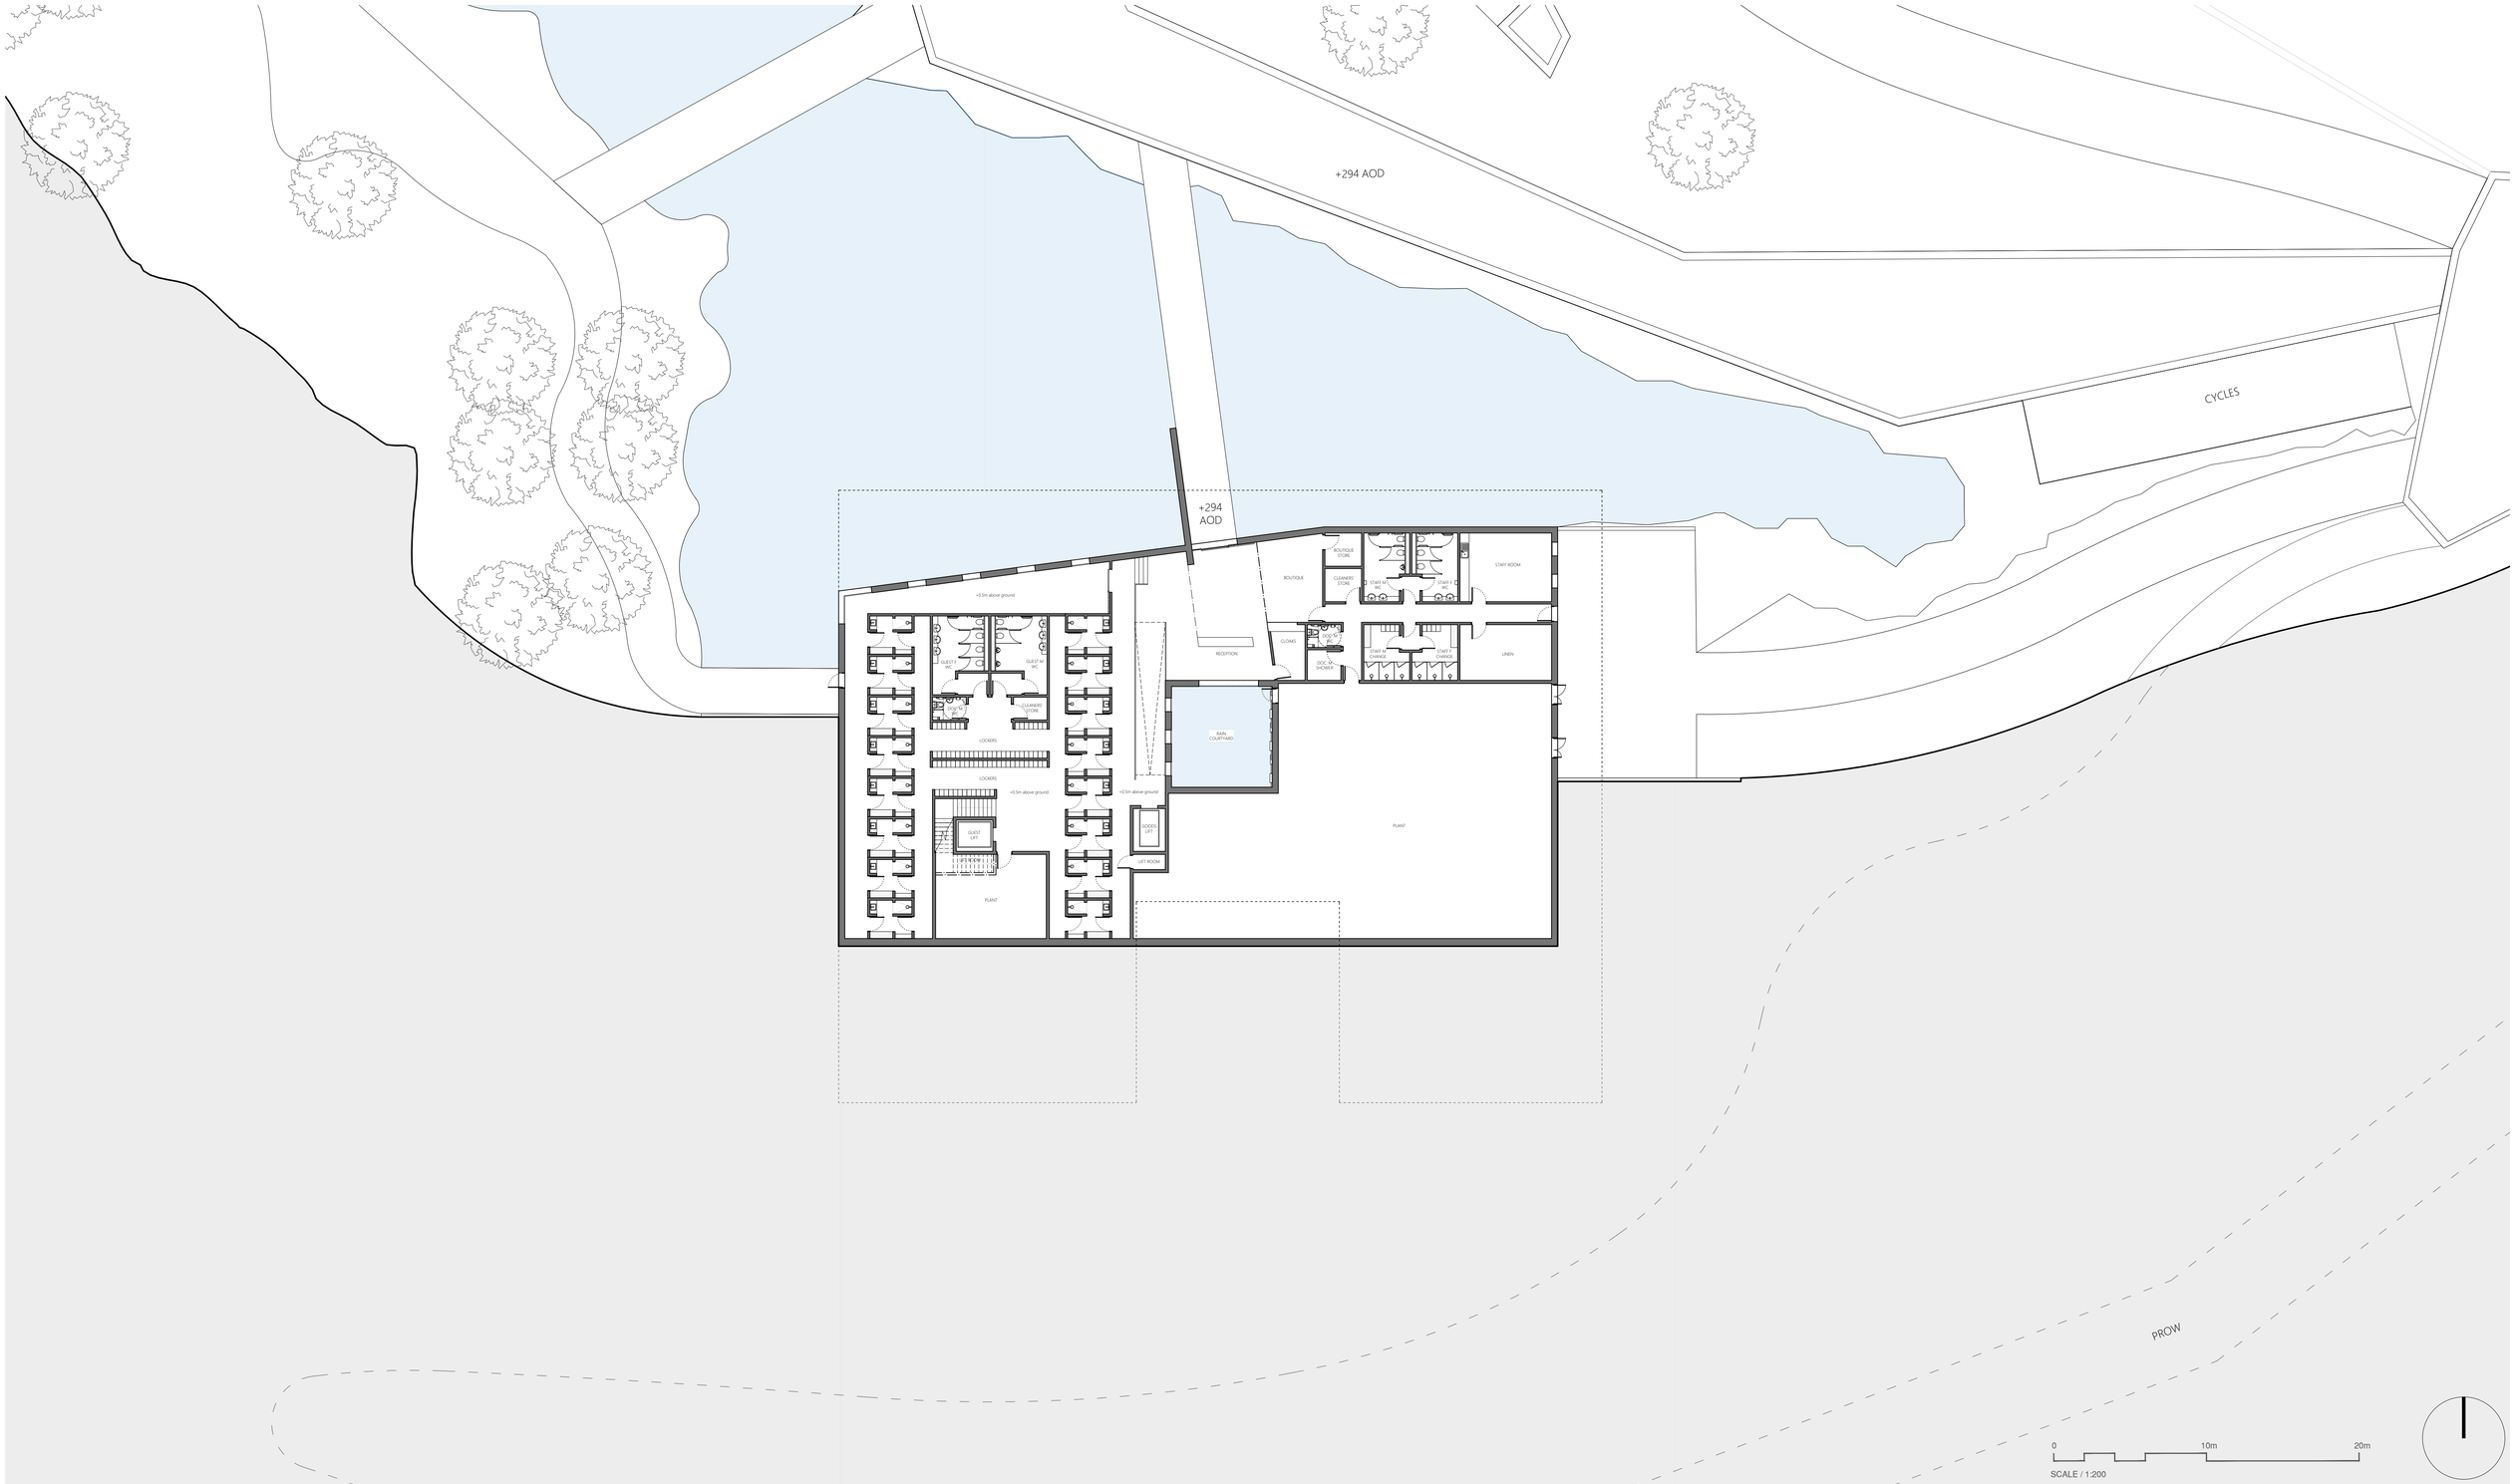

Figured dimensions and levels to be used.
Any inaccuracies must be notified to the architect.
Detail drawings and large scale drawings take precedence over smaller drawings.

THIS DRAWING IS COPYRIGHT ©

Rev:	Chk'd:	Rev:	Chk'd:	Rev:	Chk'd:
			-		

PRELIMINARY	
PLANNING	✓
DESIGN	
TENDER	
CONSTRUCTION	

powelldobson ARCHITECTS
Cardiff Office: Suite 1F, Building One, Eastern Business Park, Wern Fawr Lane, Old St Mellons, Cardiff CF3 5EA
Tel:+44 (0)33 33 201 001 www.powelldobson.com

Drawing No. 21055 (05) 130 Rev. -

Contract: Wildfox Resorts, Afan Valley Spa
Title: Proposed Ground Floor Plan

Scale: 1:200 @ A1
Date: 24/08/22
Drawn: DR
Checked: AMS

Registered Office: Powell Dobson, Suite 1F, Building One, Eastern Business Park, Wern Fawr Lane, Old St. Mellons, Cardiff CF3 5EA. Powell Dobson is a trading name of Powell Dobson Architects Ltd a company registered in England and Wales No 3873802.