


Superseded

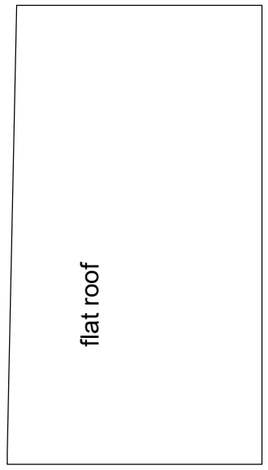

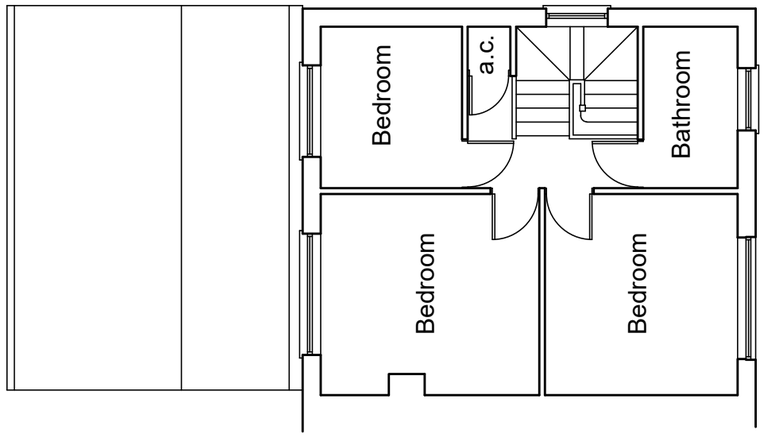

First Floor Plan

Note:- This drawing is only intended for Planning purposes. The client is to ascertain what services are in the area and advise the contractor prior to starting work on site. All dimensions are approximate and should be checked on site. Any discrepancies are to be reported to the client.

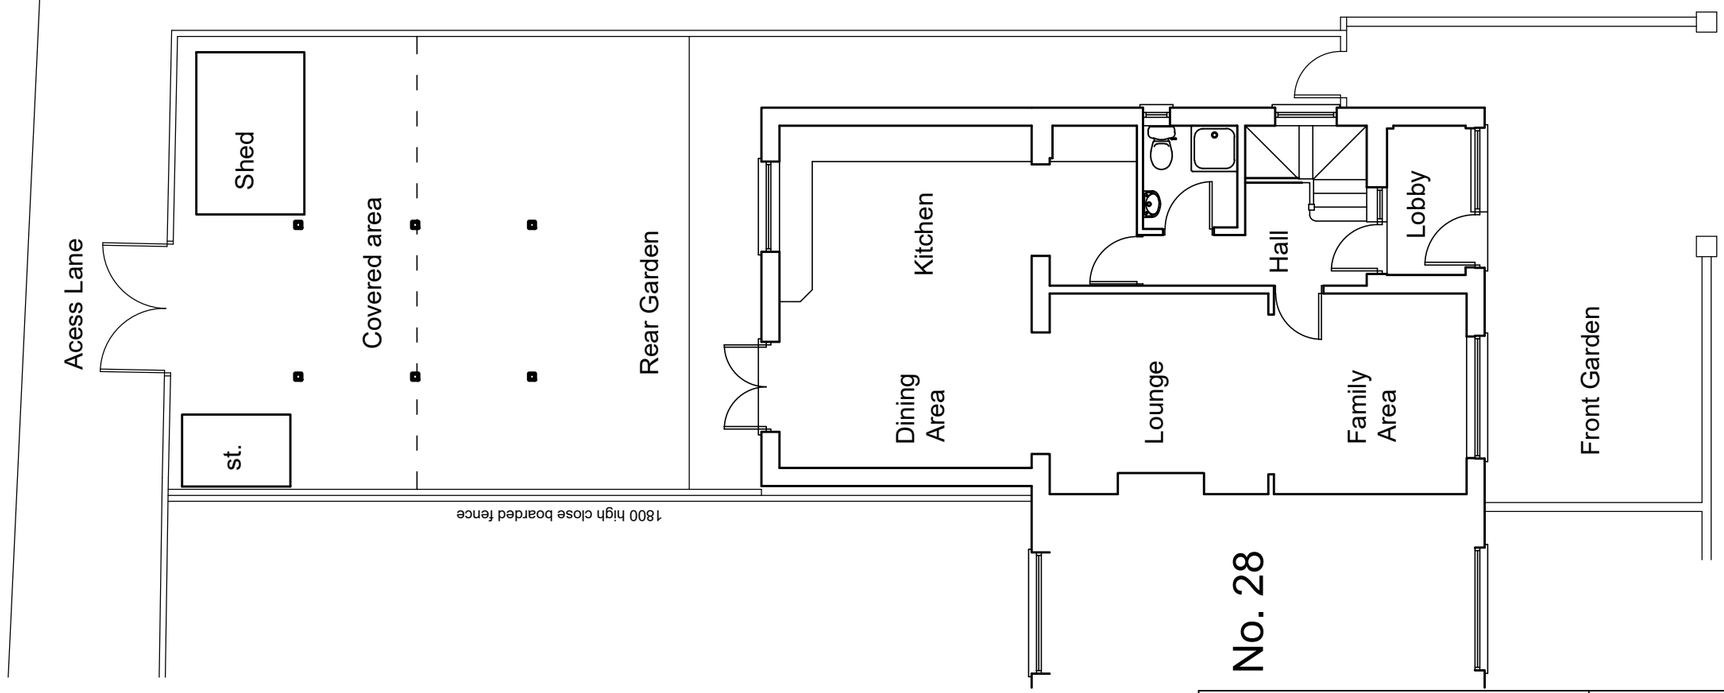

Ground Floor Plan

SCALE BAR 1:100

0 5 10

CLIENT :-	JOB TITLE :-	DWG TITLE :-		
Mr & Mrs Davies 26, Silver Avenue, Sandfields, Port Talbot.	Proposed granny annexe to rear of 26, Silver Avenue, Sandfields, Port Talbot.	Existing Plans		
SCALE :- 1:100	DATE :- October 2022	DWG No.:- 12	REV.:- -	A3