
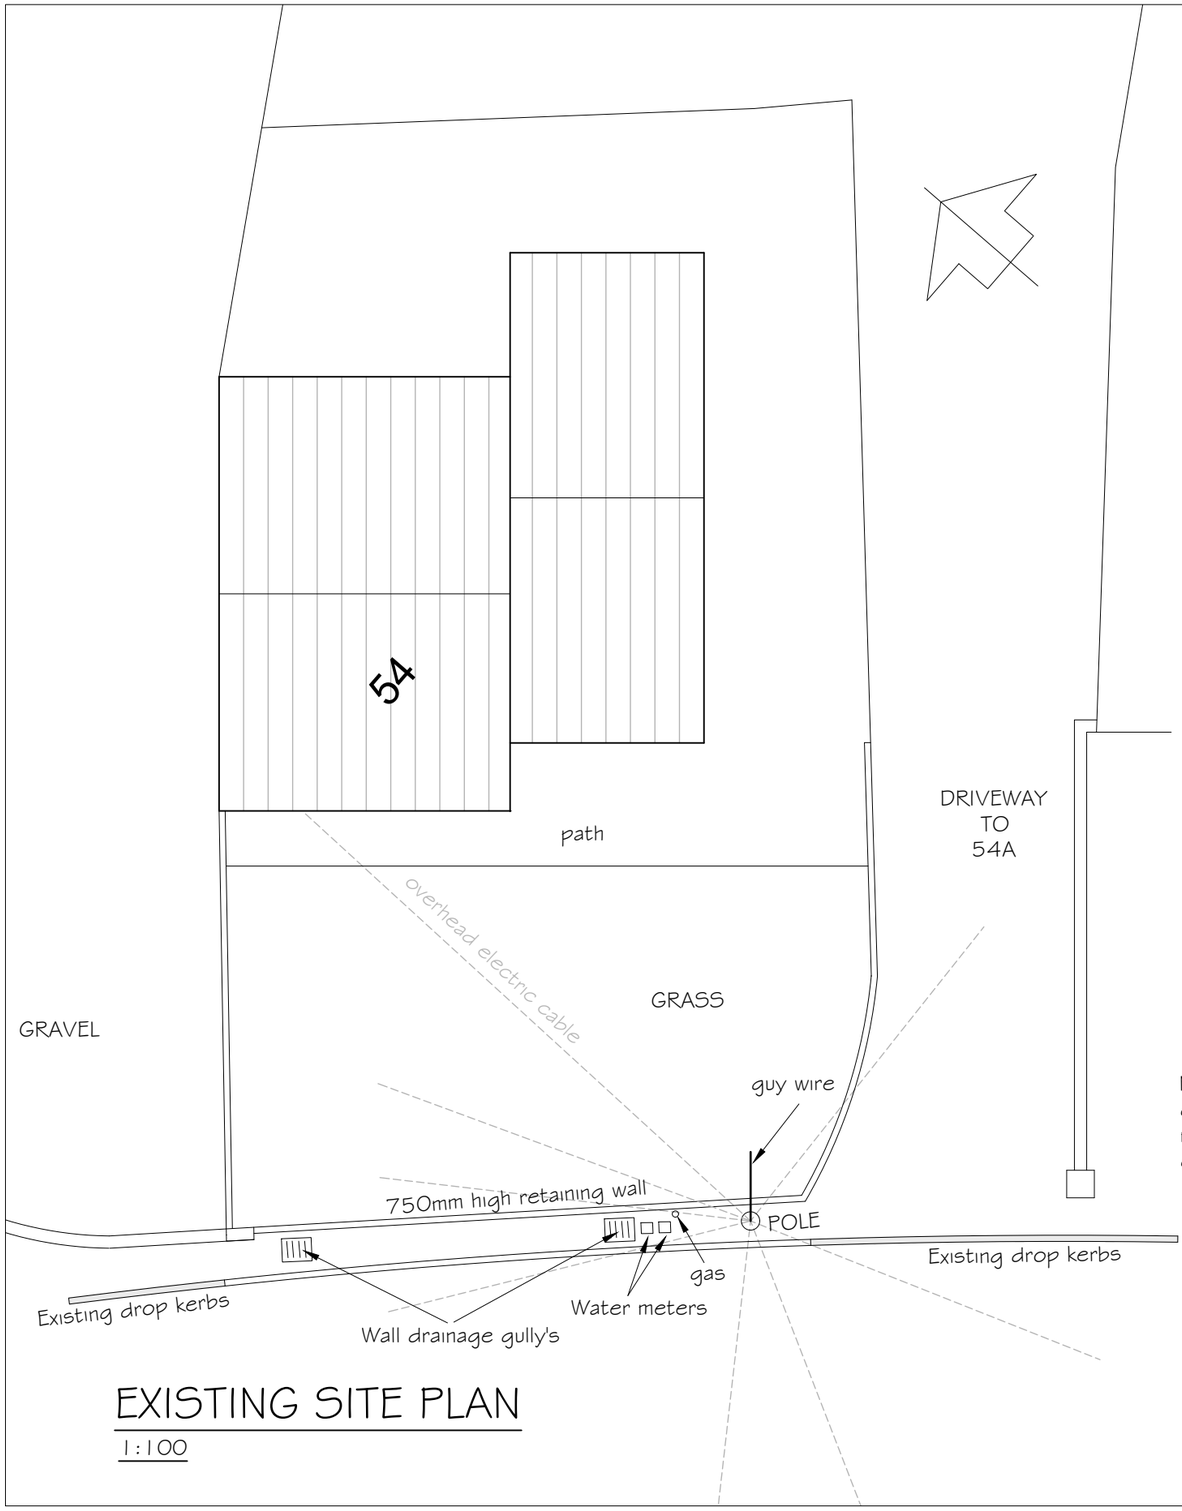


EXISTING SITE PLAN

1:100

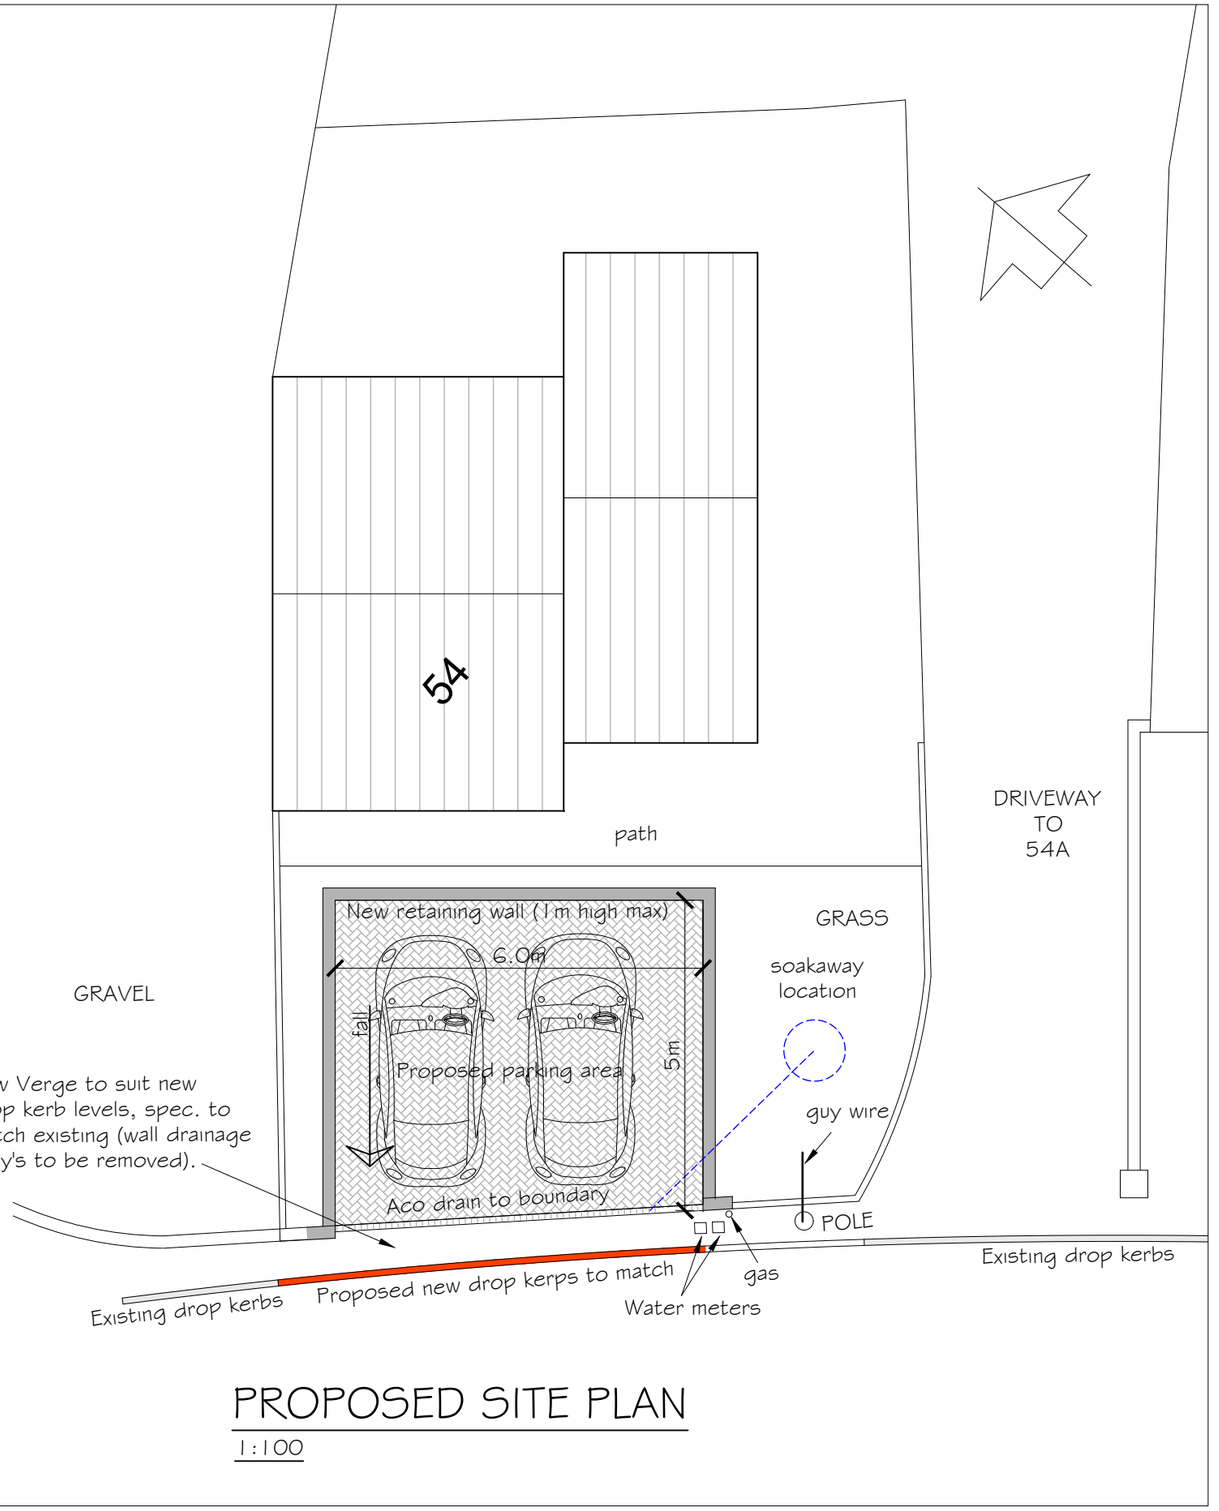

PROPOSED SITE PLAN

1:100

i.m. Design Studio
27 Park Avenue, Skewen, SA106RU
imdswales@gmail.com
CIAT
Registered Practice

Project:
54 Neath Road
Pontardawe, Rhos,
Swansea SA8 3EB

Title:
SITE PLANS

Project number	Project Number	A3 - A101 rev A	
Date	Issue Date		
Drawn by	JM		
Checked by	Checker	Scale @A3	As indicated

Superseded