


1 ARCHITECTURAL ROOF PLAN - DOUBLE SLOPE GREEN ROOF
1:100

NOTE:
OVERFLOW PROVISION REQUIRED WHERE CLOSED GUTTERS ARE SPECIFIED.

NOTE:
FOR GREEN ROOF ACCESS, REFER TO SECTION 2.13 ACCESS AND MAINTENANCE IN THE SPECIFICATION.

NOTE:
LOCAL ARCHITECT TO DETERMINE SUFFICIENT ROOF DRAINAGE PLAN.

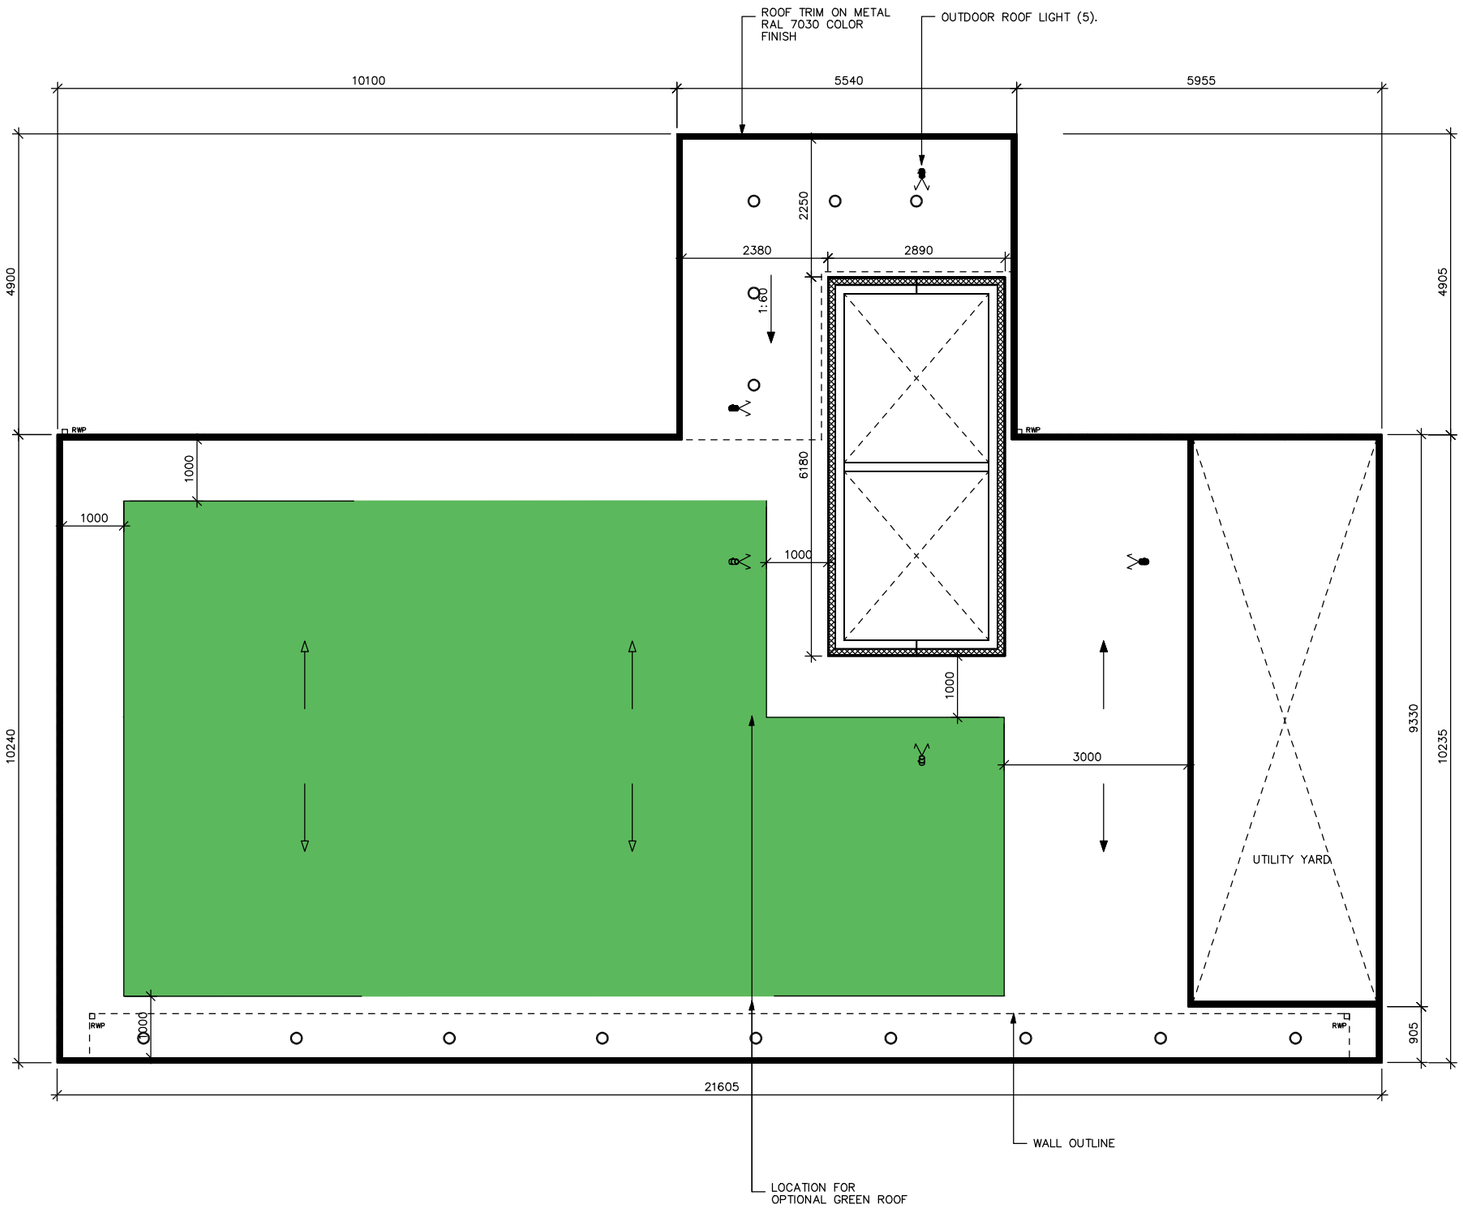

OPTIONAL - OUTDOOR ROOF LIGHT - REF. IMAGE
NOTE: ADDITIONAL CARE SHOULD BE GIVEN IN ORDER TO AVOID ROOF WATERPROOF MEMBRANE PENETRATIONS



RAINWATER DRAINAGE PIPE - REF. IMAGE
RAL 7030 COLOR FINISH TO MATCH FACADE & ROOF TRIM FINISH

NOTE:
- CLOSED GUTTERS TO BE USED IN CONJUCTION WITH GREEN ROOF.
- OPEN GUTTERS TO BE USED WHEN GREEN ROOF IS NOT INSTALLED.

N

0 1 2 3 M
1:100

This Drawing is Copyright. ©

Note: All dimensions to be checked on site and not to be scaled from drawing.

AMENDMENTS:

Revision	Date

BUCKMASTERBATCUP
Architects Ltd.

CLIENT:
Huw Jenkins

PROJECT TITLE:
Site adjoining Neath Abbey Road, Neath

DRAWING TITLE:
Roof Plan

SCALE: **1:100 @ A3** | DATE: **November 2022**

SWANSEA
70 Walter Road
Swansea, SA1 4QA
T - 01792 466060
F - 01792 644646
www.bbarch.co.uk
info@bbarch.co.uk

LONDON
One Kingdom Street
Paddington Central
London, W2 6BD

BBA **909.P.06**