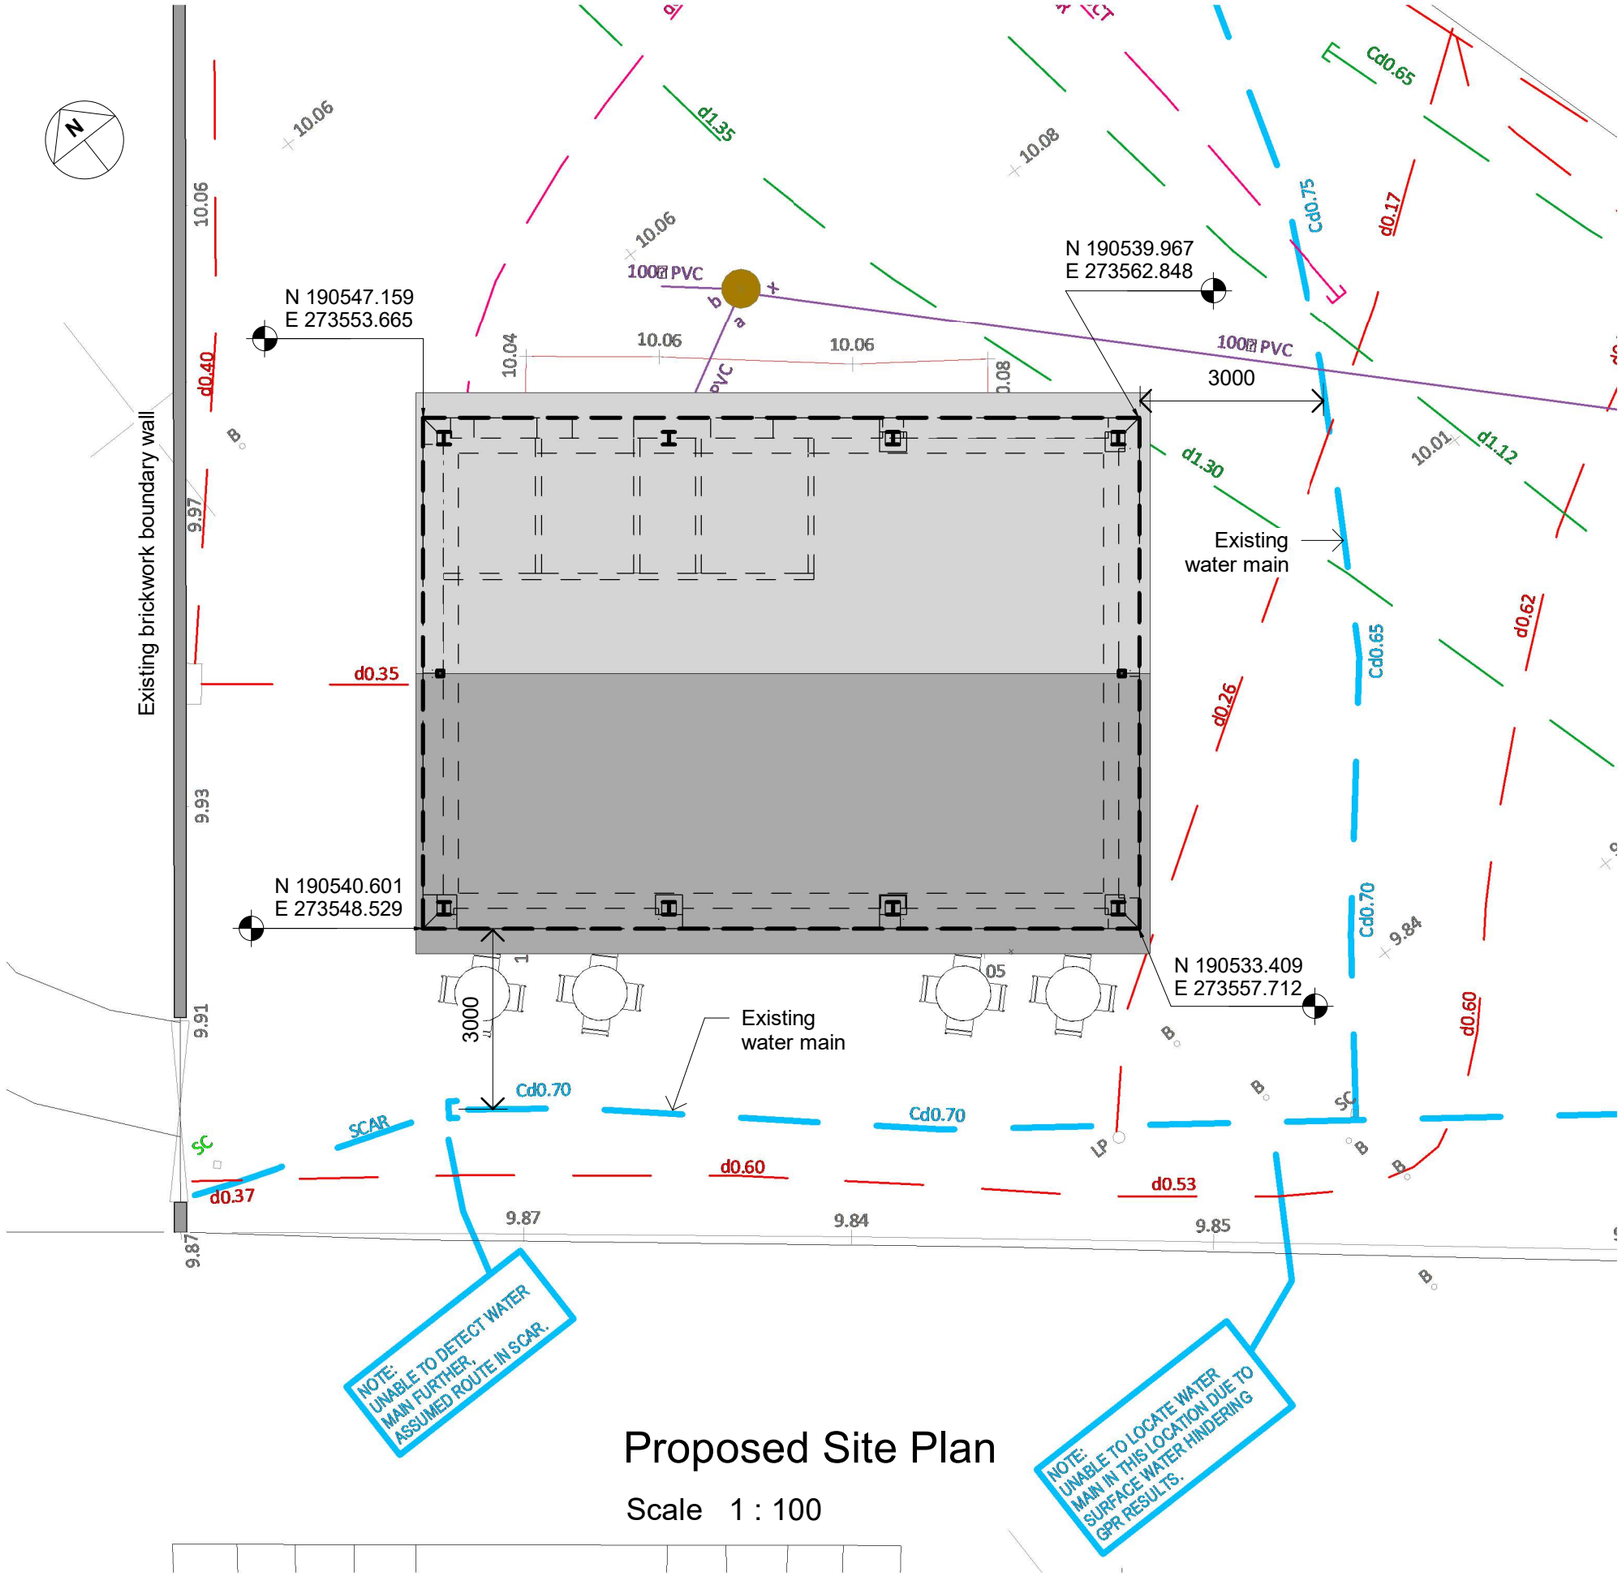


Proposed Site Plan

Scale 1 : 100

Copyright Pebble Engineering Ltd. 2021

NOTE: THE LIMITS, INCLUDING THE HEIGHT AND DEPTHS OF THE WORKS, SHOWN IN THIS DRAWING ARE NOT TO BE TAKEN AS LIMITING THE OBLIGATIONS OF THE CONTRACTOR UNDER CONTRACT

NOTES:

NOTE

ALL SETTING OUT CO-ORDINATES SHOWN ON THIS DRAWING RELATE TO SURVEY CO-ORDINATES CONTAINED IN LANDMARK SURVEYS DRAWING 6000_R1, La Memo Kiosk, Aberavon Seafront, July 2021

REV.	DRAWN	CHKD	RVWD	DATE	DESCRIPTION
A	DRJL	AGD	DJO	28.11.22	FOR PLANNING

DESIGNED BY: Designer DATE:

CLIENT

MEHMET EVSEN

pebble engineering

CONSULTING ENGINEERS, SANDFIELDS BUSINESS CENTRE, ABERAVON SA12 7PQ
t: 01639 765625

PROJECT

La Memo Beach Kiosk

DRAWING TITLE

Proposed Site Plan

DRAWING SCALE: AS STATED SHEET SIZE: A3

DRAWING No. 221102 - 01-02 REV. A