
Reproduced from an Ordnance Survey map with the permission of the
Controller of Her Majesty's Stationary Office. Crown Copyright reserved



SITE LOCATION PLAN
Scale 1:1250

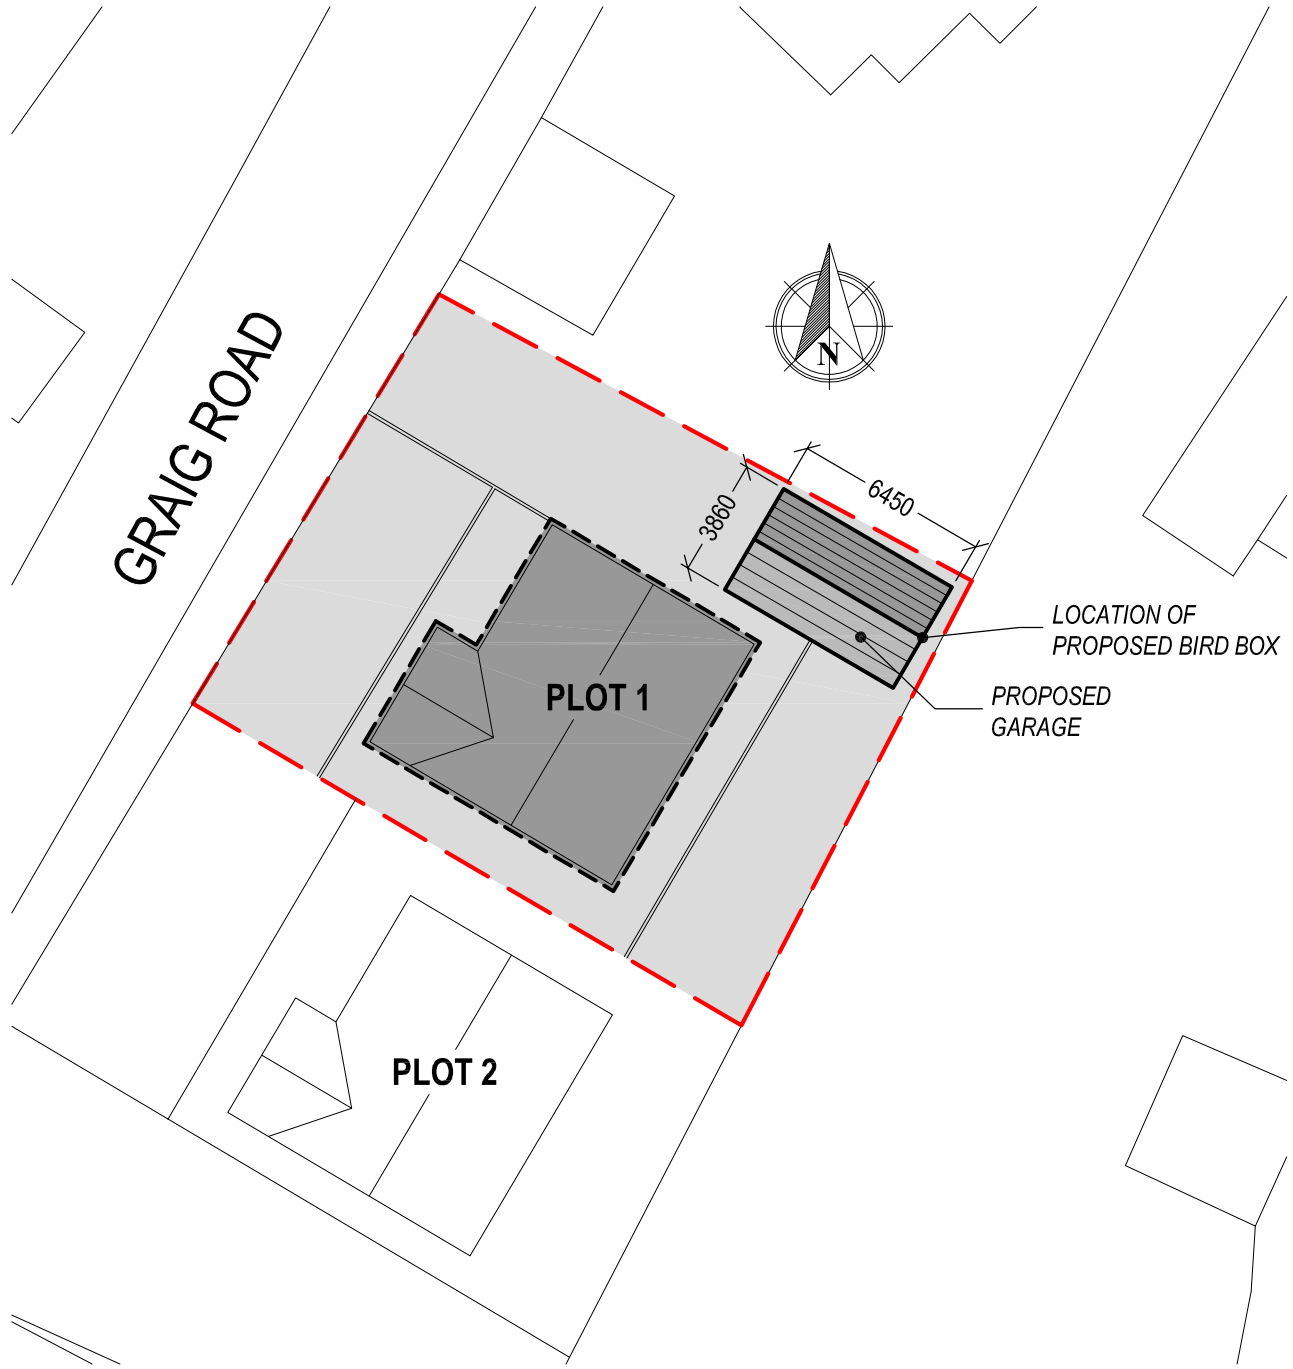

PROPOSED SITE PLAN
Scale 1:250

Client:

Mr. K.Launchbury
RESIDENTIAL DEVELOPMENT
Plot 1
Graig Road
Gwaun Cae Gurwen

Project Title:

PROPOSED
DETACHED GARAGE

General Notes:

1. Do not scale from this drawing, take figured dimensions only.
2. Dimensions are im millimeters unless otherwise stated.

Drawing Issue:

PLANNING

Drawing Title:
EXISTING & PROPOSED SITE PLANS

Drawing No:	001	Revision:	B
Date:	24-09-2022	Revised:	05-12-2022
Scale(s):	1:1250 / 1:250	Paper Size:	A3

Cwm Planning & Design Ltd.
(Civil, Structural & Architectural)