
This Drawing is Copyright. ©

Note: All dimensions to be checked on site and not to be scaled from drawing.

AMENDMENTS:

Revision		Date
A.	internal layout amended	06.01.23
B.	recladding area amended	17.01.23

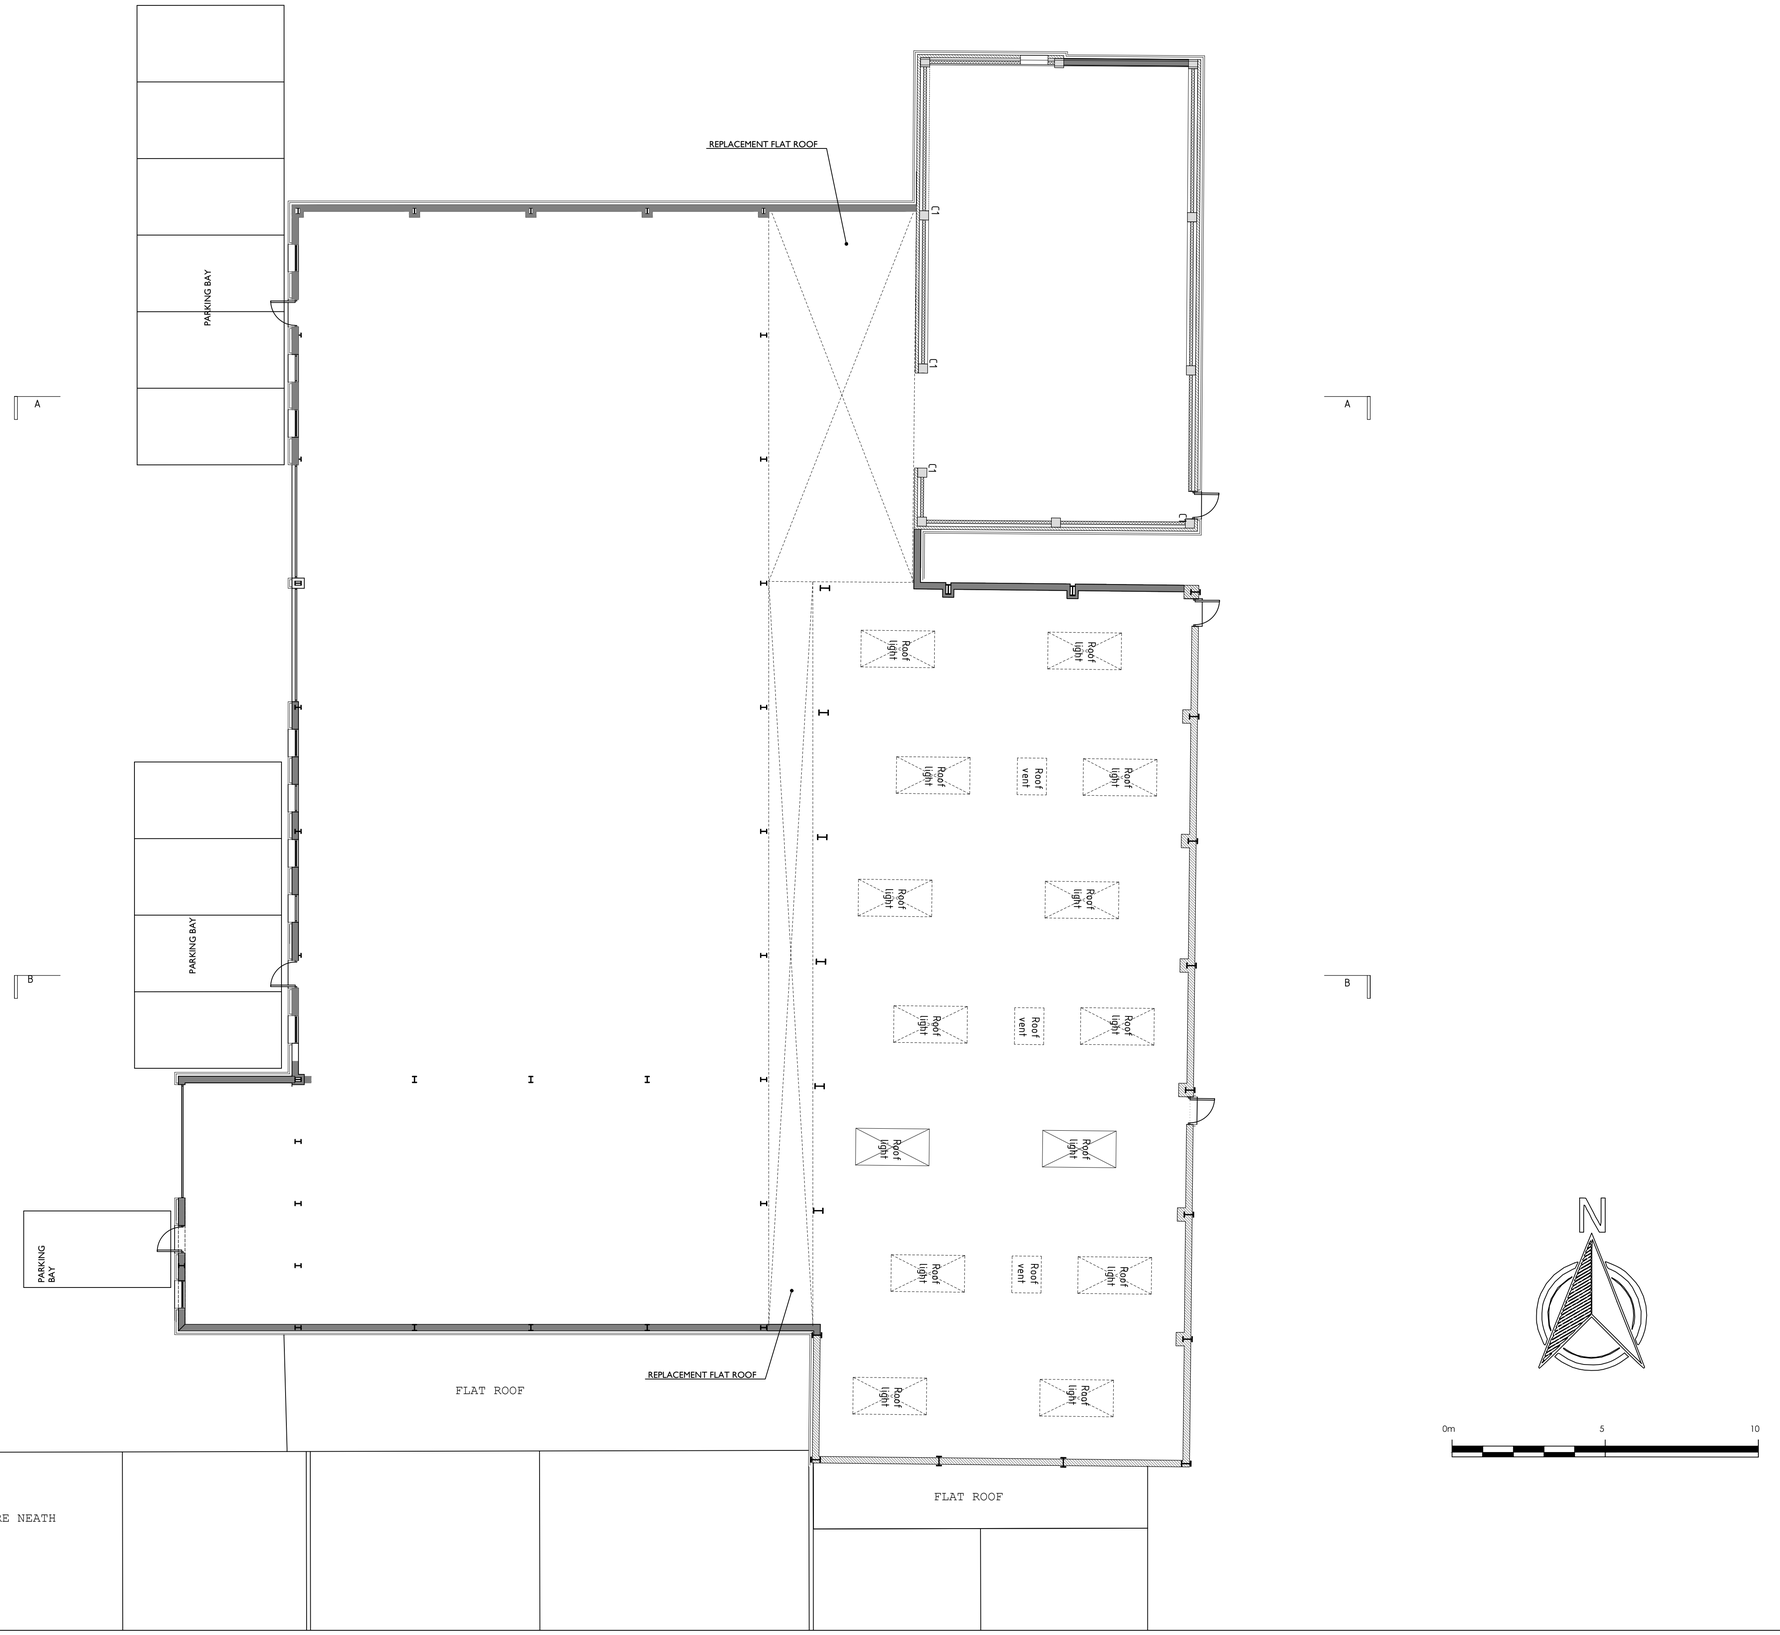

Proposed Ground Floor Plan

1 : 100

BUCKMASTERBATCUP
Architects Ltd.

CLIENT:
Huw Jenkins

PROJECT TITLE:
Site adjoining Neath Abbey Road, Neath, SA10 7DN

DRAWING TITLE:
Industrial Units Floor Plan

SCALE: **1:100 @ A1** DATE: **December 2022**

SWANSEA
70 Walter Road
Swansea, SA1 4QA
T - 01792 466060
F - 01792 644646
www.bbarch.co.uk
info@bbarch.co.uk

LONDON
One Kingdom Street
Paddington Central
London, W2 6BD

BBA **909.P.15B**

Superseded